RELEASED FOR CONSTRUCTION- 1/19/2016

NOTE: SEE ENVIRONMENTAL RESOURCE IMPACT TABLE
IN GENERAL NOTES FOR CONSTRUCTION RESTRICTIONS

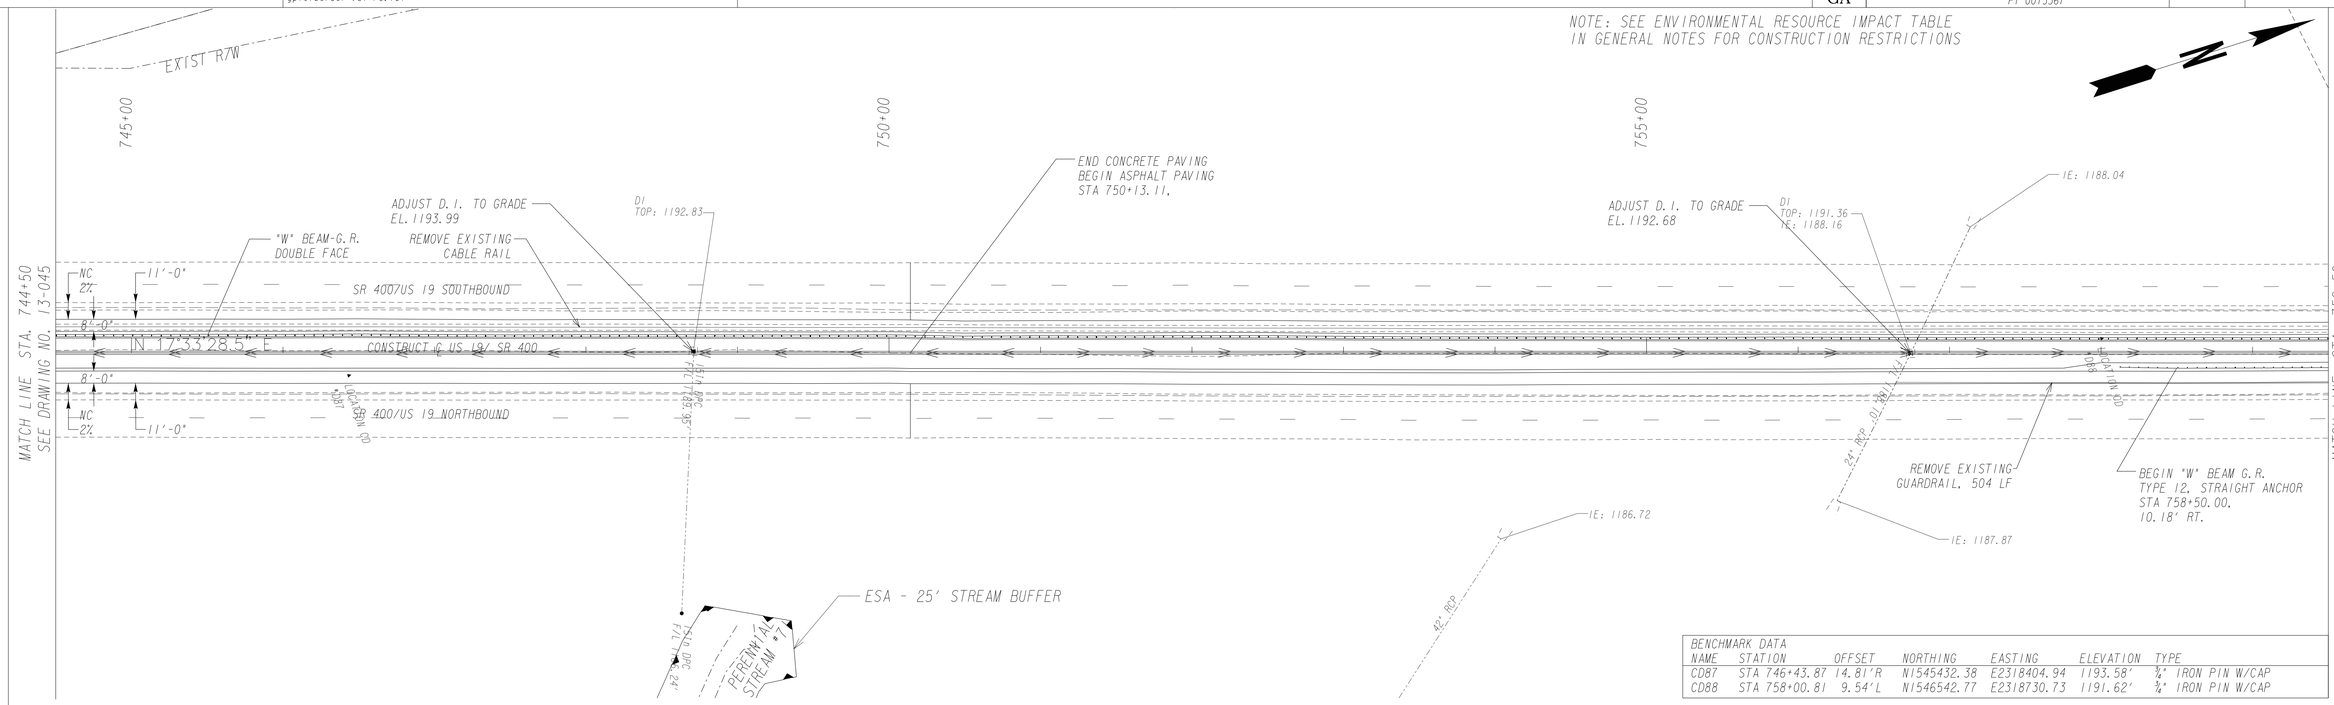

BENCHMARK DATA

NAME	STATION	OFFSET	NORTHING	EASTING	ELEVATION	TYPE
CD87	STA 746+43.87	14.81'R	N1545432.38	E2318404.94	1193.58'	¾" IRON PIN W/CAP
CD88	STA 758+00.81	9.54'L	N1546542.77	E2318730.73	1191.62'	¾" IRON PIN W/CAP

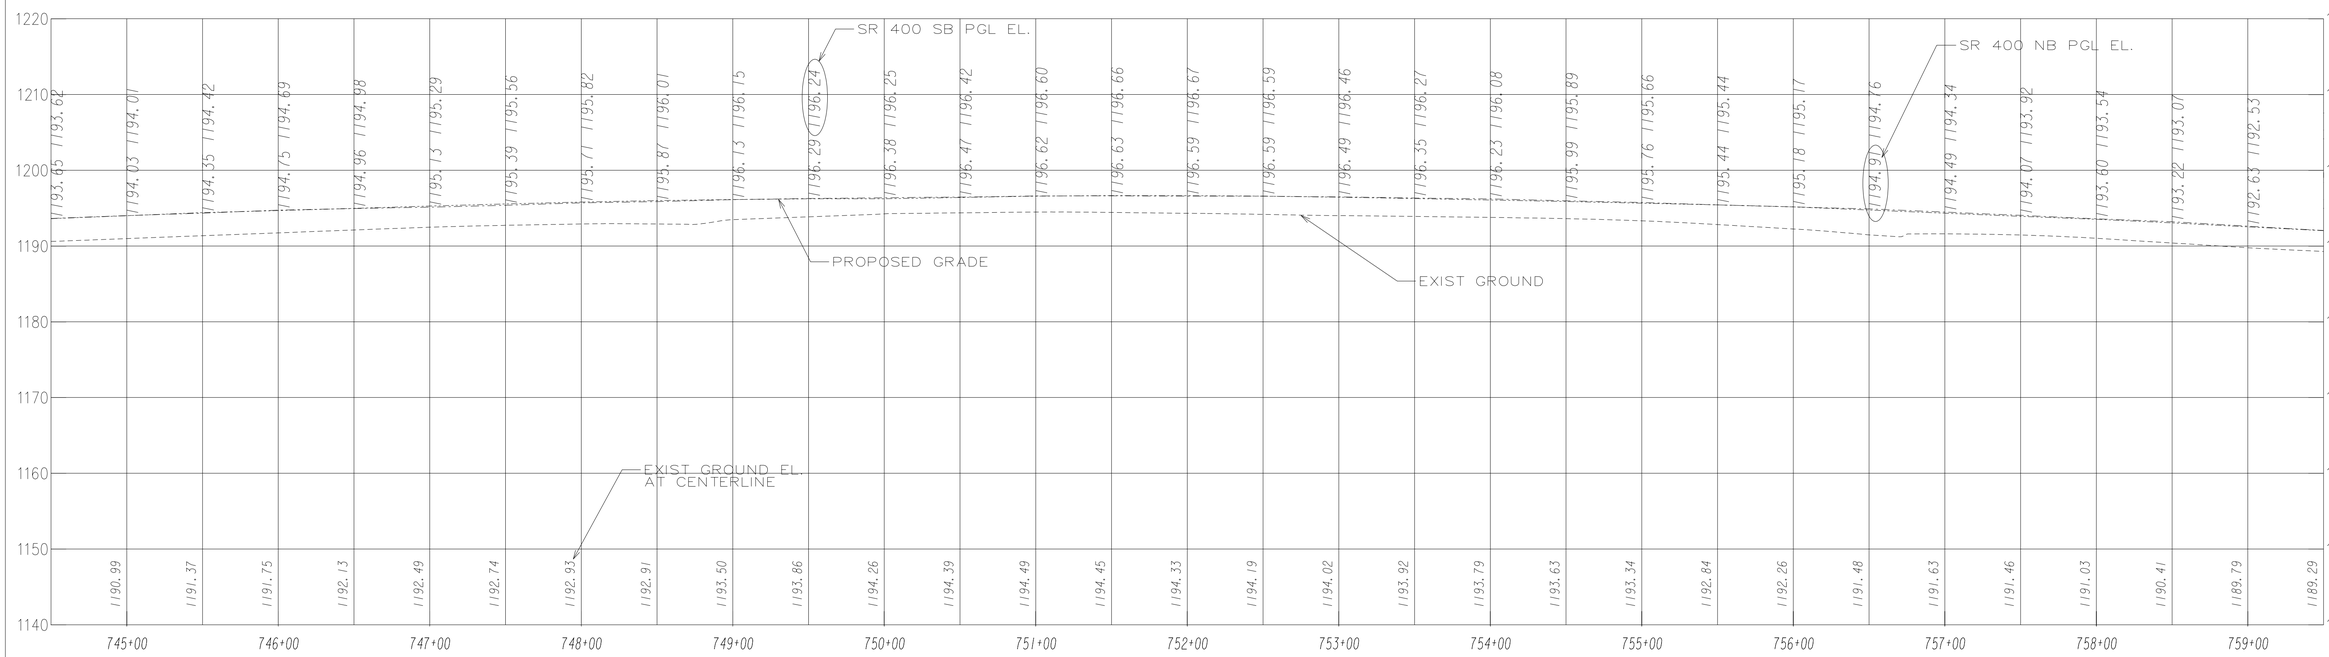

PROPERTY AND EXISTING R/W LINE	
REQUIRED R/W LINE	
CONSTRUCTION LIMITS	C F
EASEMENT FOR CONSTR & MAINTENANCE OF SLOPES	
EASEMENT FOR CONSTR OF SLOPES	
EASEMENT FOR CONSTR OF DRIVES	

BEGIN LIMIT OF ACCESS.....BLA
END LIMIT OF ACCESS.....ELA
LIMIT OF ACCESS
REQ'D R/W & LIMIT OF ACCESS

SCALE IN FEET
0 50 100 200

INFRASTRUCTURE CONSULTING & ENGINEERING

REVISION DATES

STATE OF GEORGIA
DEPARTMENT OF TRANSPORTATION
OFFICE: INNOVATIVE DELIVERY

MAINLINE PLAN & PROFILE

SR 400 WIDENING

DRAWING No. 13-046