RELEASED FOR CONSTRUCTION- 1/19/2016

Curve# 13
PI Sta= 791+91.31
N= 1549772.44
E= 2319762.65
DELTA= 21°07'06.5" (RT)
D= 00°59'47.21"
T= 1071.85
L= 2119.37
R= 5750.00
E= 99.05

NOTE: SEE ENVIRONMENTAL RESOURCE IMPACT TABLE IN GENERAL NOTES FOR CONSTRUCTION RESTRICTIONS

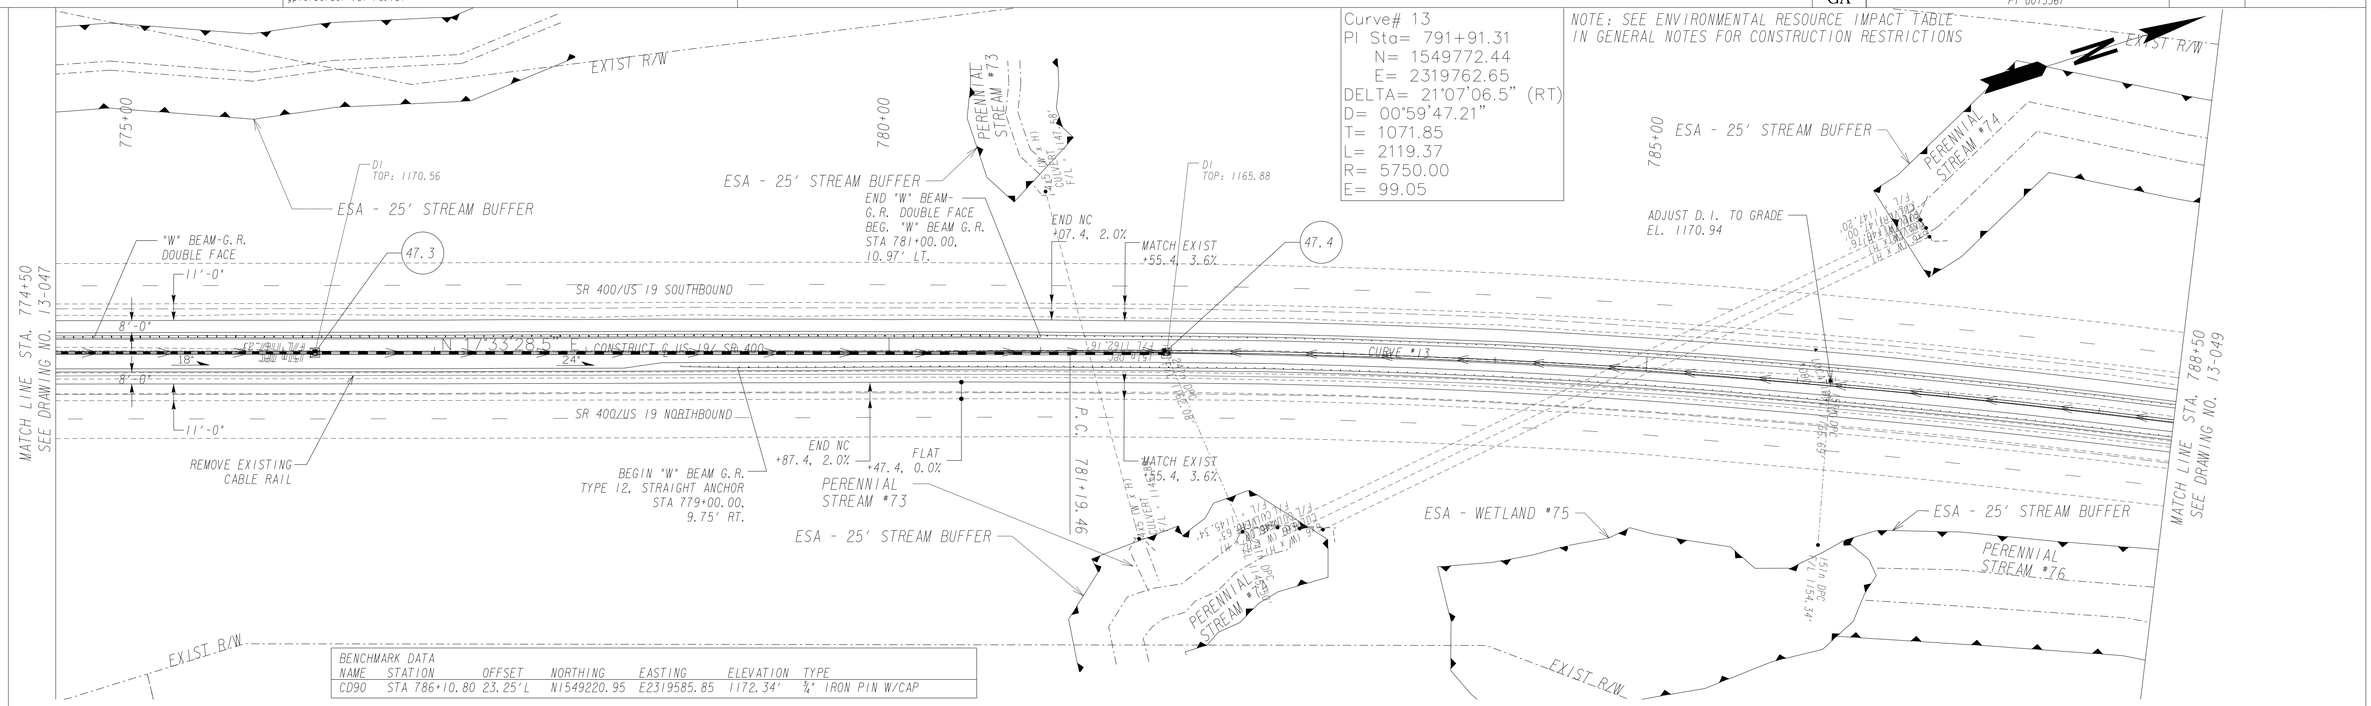

BENCHMARK DATA						
NAME	STATION	OFFSET	NORTHING	EASTING	ELEVATION	TYPE
CD90	STA 786+10.80	23.25' L	N1549220.95	E2319585.85	1172.34'	½" IRON PIN W/CAP

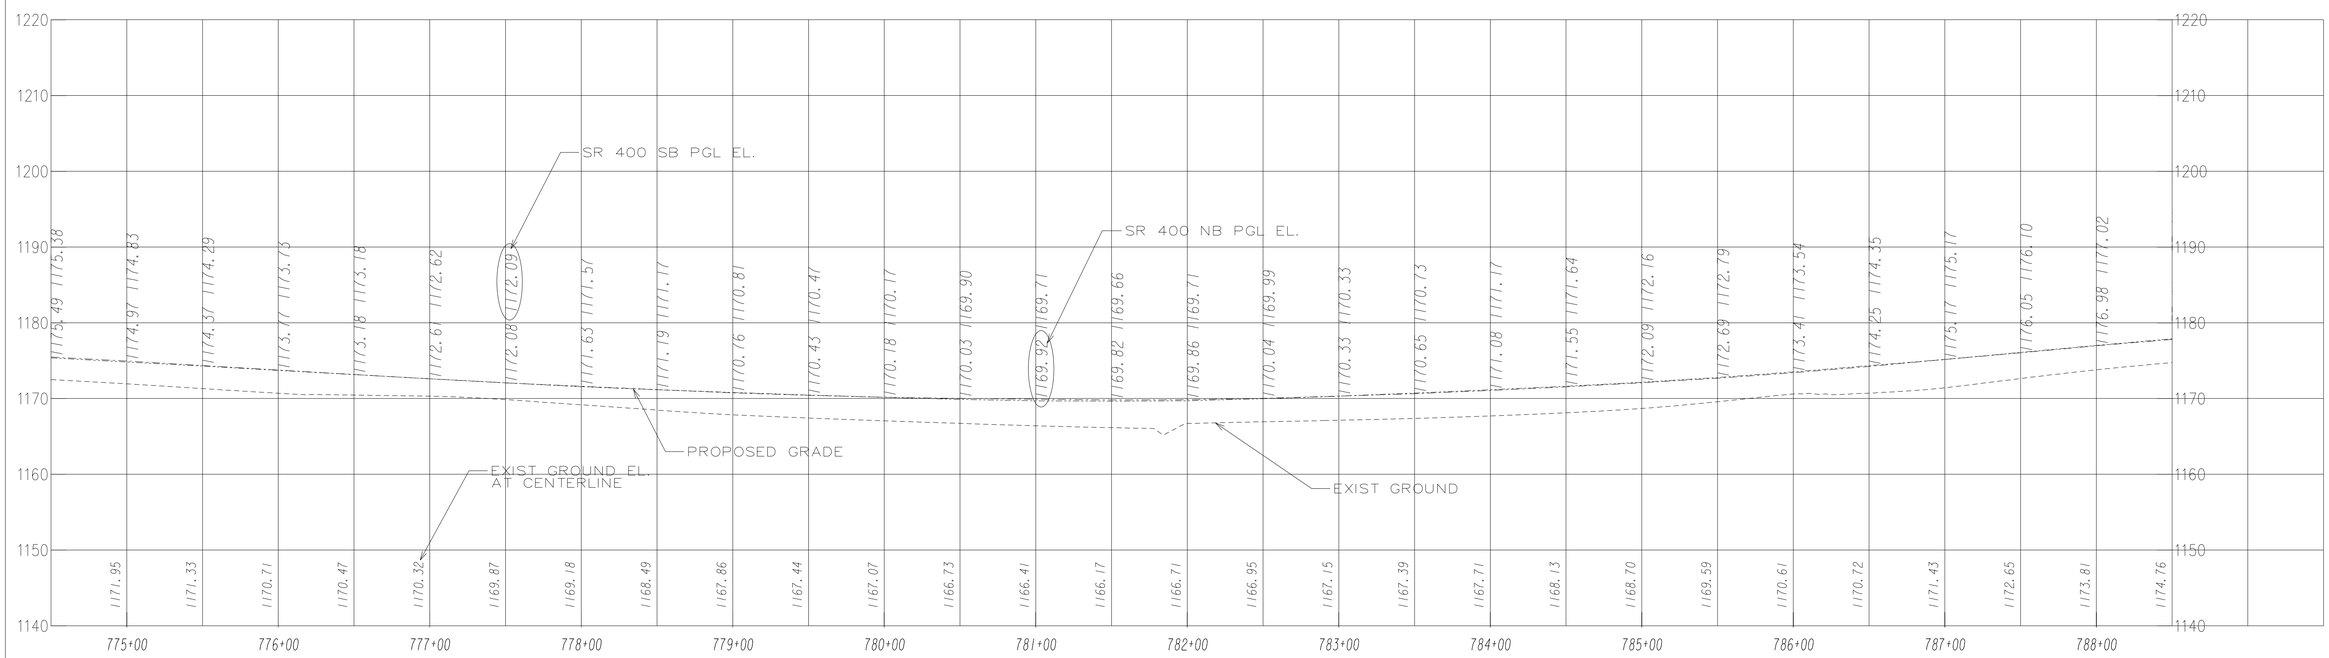

PROPERTY AND EXISTING R/W LINE	---P---
REQUIRED R/W LINE	
CONSTRUCTION LIMITS	--C--F--
EASEMENT FOR CONSTR & MAINTENANCE OF SLOPES	
EASEMENT FOR CONSTR OF SLOPES	
EASEMENT FOR CONSTR OF DRIVES	

BEGIN LIMIT OF ACCESS.....BLA
END LIMIT OF ACCESS.....ELA
LIMIT OF ACCESS
REQ'D R/W & LIMIT OF ACCESS

SCALE IN FEET
0 50 100 200

INFRASTRUCTURE CONSULTING & ENGINEERING

REVISION DATES

STATE OF GEORGIA
DEPARTMENT OF TRANSPORTATION
OFFICE: INNOVATIVE DELIVERY
MAINLINE PLAN & PROFILE
SR 400 WIDENING

DRAWING No. 13-048

3/1/2007 GR3E.DG