STATE	PROJECT NUMBER	SHEET NO.	TOTAL SHEETS
GA	0013367		

RELEASED FOR CONSTRUCTION - 10/19/2015

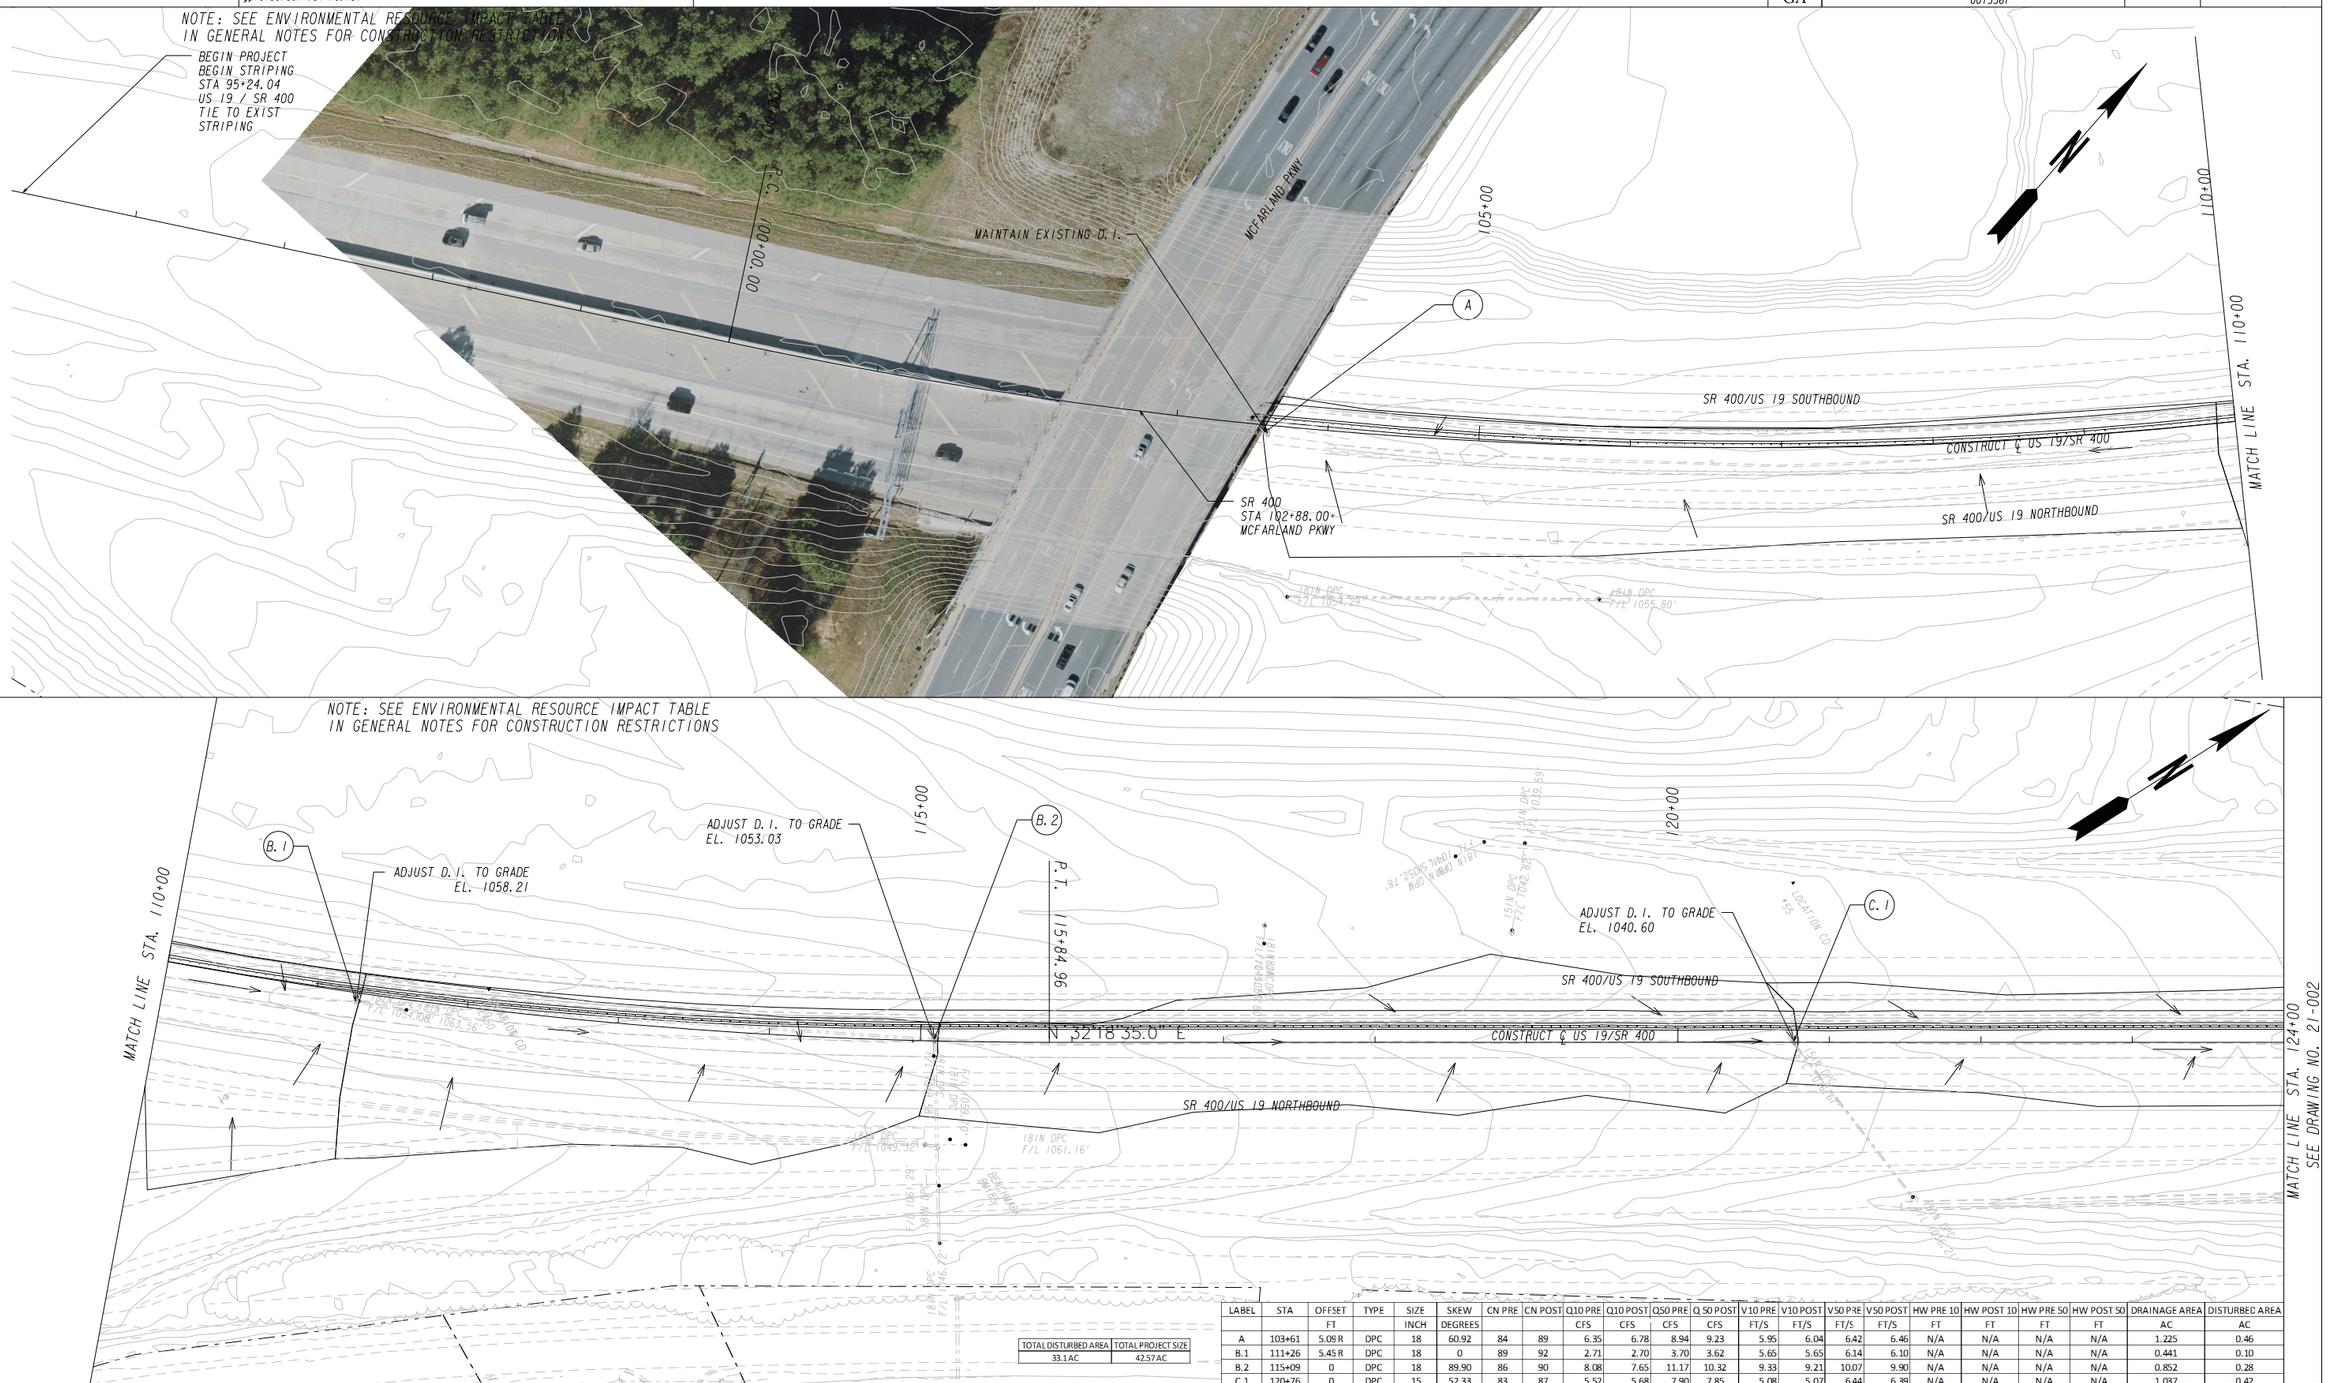

TOTAL DISTURBED AREA	TOTAL PROJECT SIZE
33.1AC	42.57AC

LABEL	STA	OFFSET	TYPE	SIZE	SKEW	CN PRE	CN POST	Q10 PRE	Q10 POST	Q50 PRE	Q 50 POST	V10 PRE	V10 POST	V50 PRE	V50 POST	HW PRE 10	HW POST 10	HW PRE 50	HW POST 50	DRAINAGE AREA	DISTURBED AREA
		FT		INCH	DEGREES			CFS	CFS	CFS	CFS	FT/S	FT/S	FT/S	FT/S	FT	FT	FT	FT	AC	AC
A	103+61	5.09 R	DPC	18	60.92	84	89	6.35	6.78	8.94	9.23	5.95	6.04	6.42	6.46	N/A	N/A	N/A	N/A	1.225	0.46
B.1	111+26	5.45 R	DPC	18	0	89	92	2.71	2.70	3.70	3.62	5.65	5.65	6.14	6.10	N/A	N/A	N/A	N/A	0.441	0.10
B.2	115+09	0	DPC	18	89.90	86	90	8.08	7.65	11.17	10.32	9.33	9.21	10.07	9.90	N/A	N/A	N/A	N/A	0.852	0.28
C.1	120+76	0	DPC	15	52.33	83	87	5.52	5.68	7.90	7.85	5.08	5.07	6.44	6.39	N/A	N/A	N/A	N/A	1.037	0.42

PROPERTY AND EXISTING R/W LINE
REQUIRED R/W LINE
CONSTRUCTION LIMITS
EASEMENT FOR CONSTR & MAINTENANCE OF SLOPES
EASEMENT FOR CONSTR OF SLOPES
EASEMENT FOR CONSTR OF DRIVES

BEGIN LIMIT OF ACCESS.....BLA
END LIMIT OF ACCESS.....ELA
LIMIT OF ACCESS
REQ'D R/W & LIMIT OF ACCESS

SCALE IN FEET
0 50 100 200

INFRASTRUCTURE CONSULTING & ENGINEERING

REVISION DATES

STATE OF GEORGIA
DEPARTMENT OF TRANSPORTATION
OFFICE: INNOVATIVE DELIVERY

DRAINAGE AREA MAP

SR 400 WIDENING

DRAWING No. 21-001

3/1/2007 GPLN