RELEASED FOR CONSTRUCTION- 1/19/2016

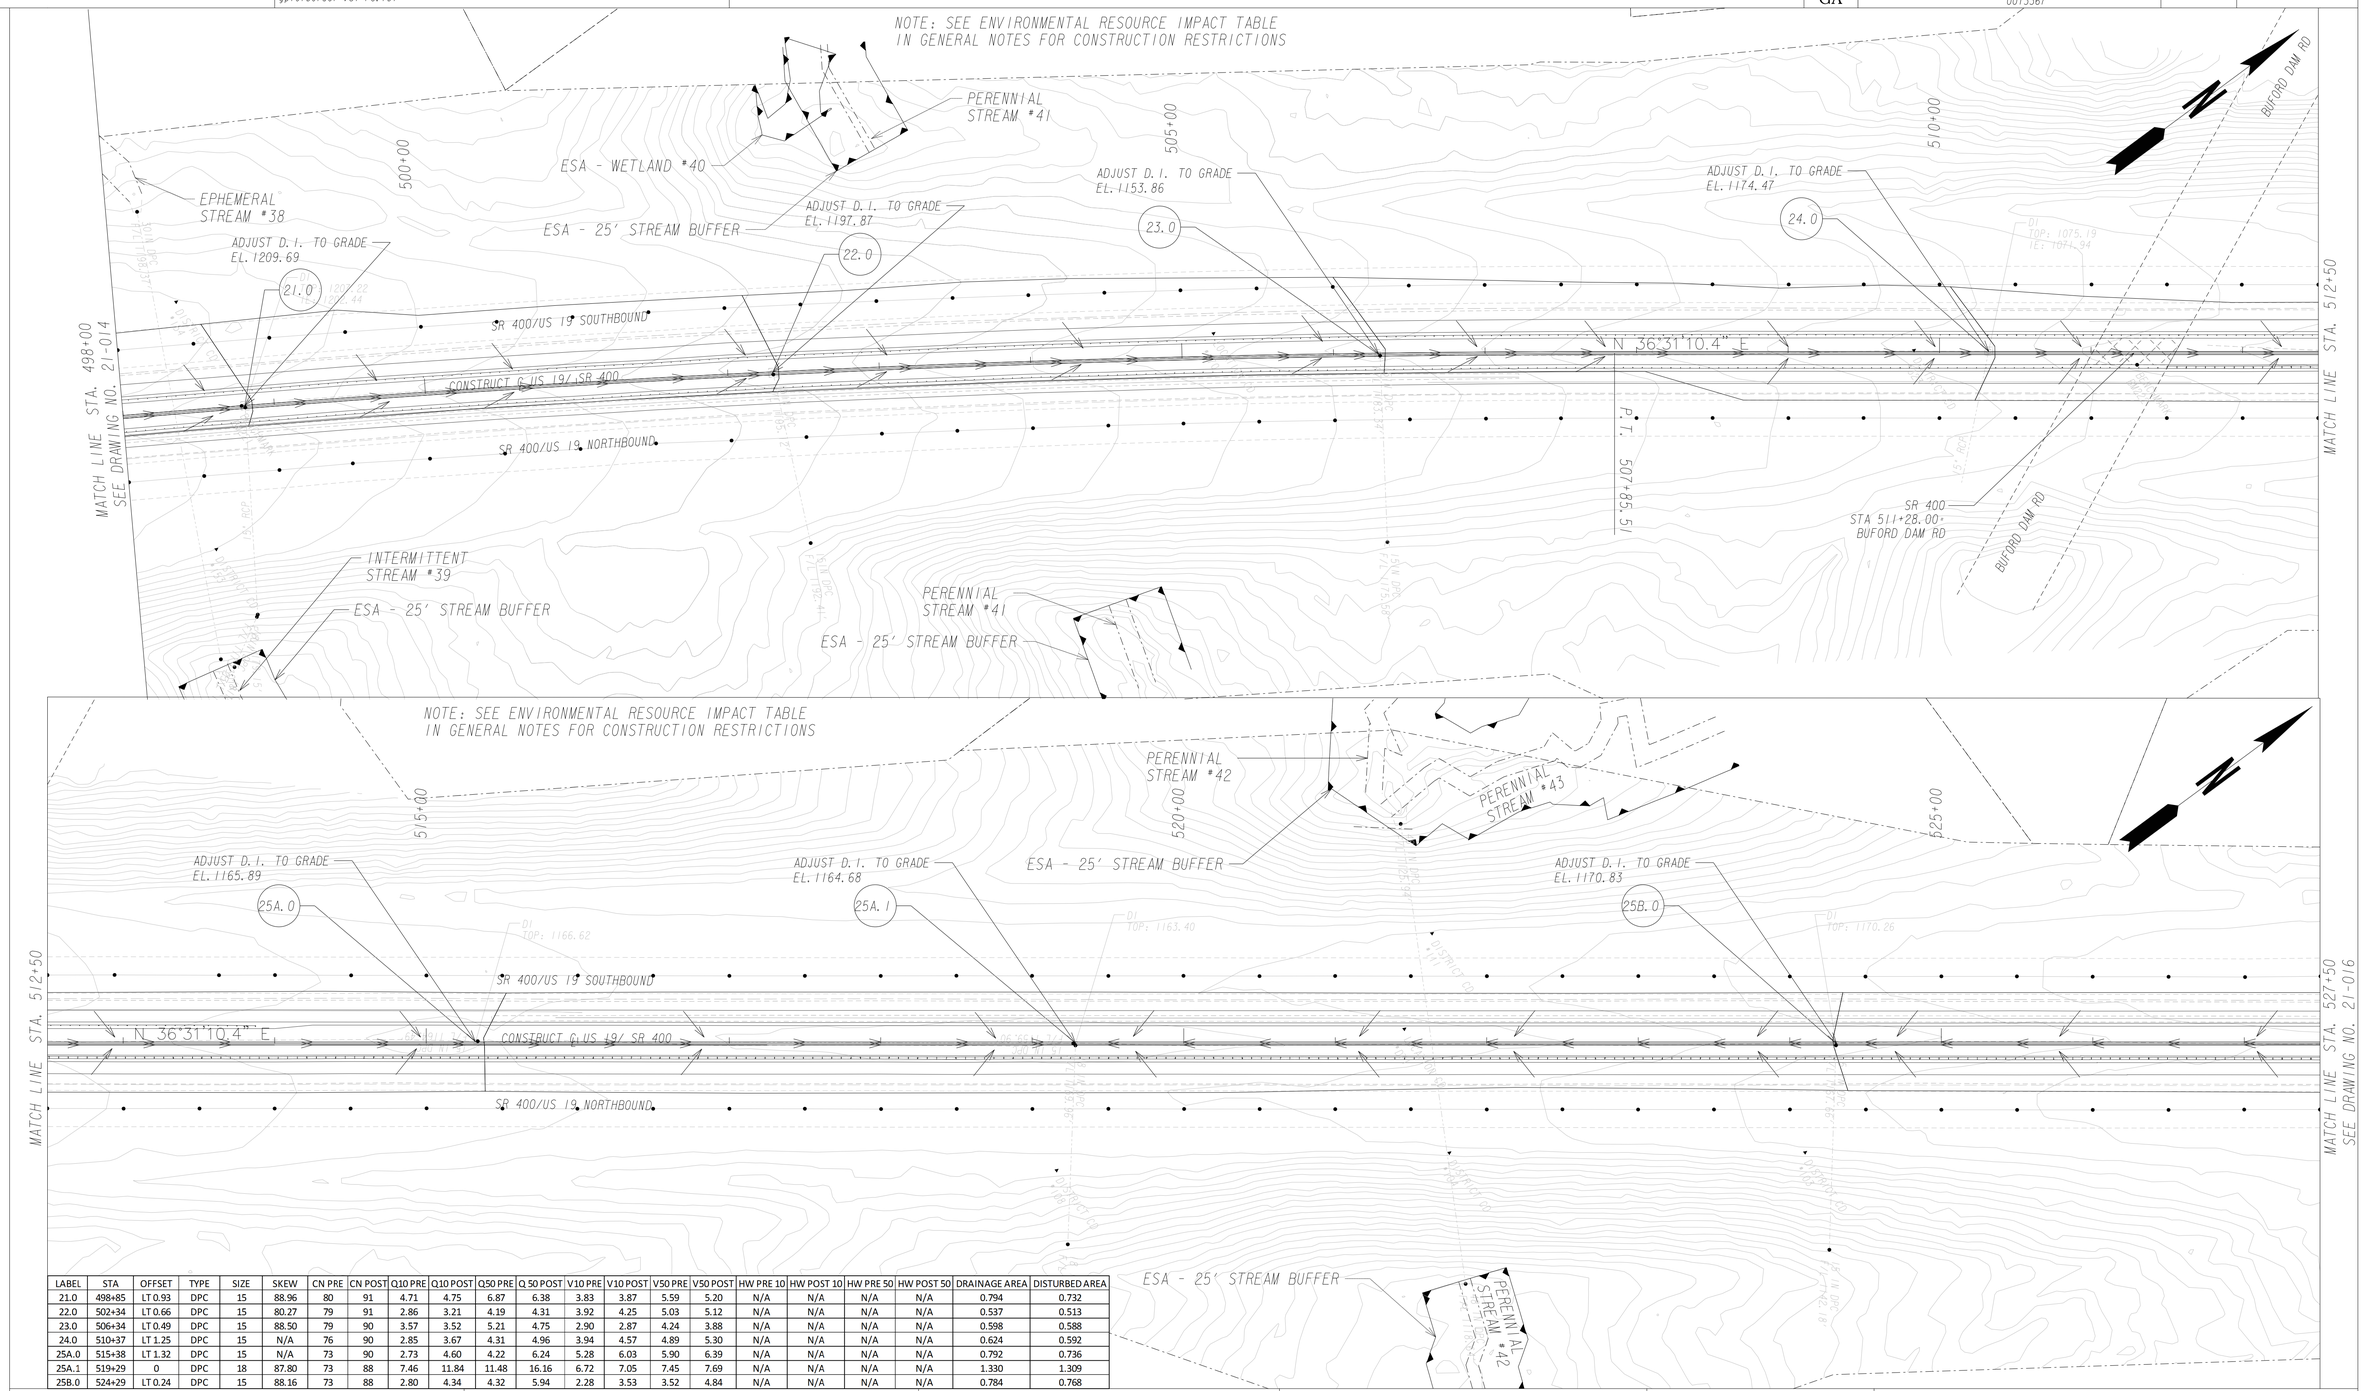

LABEL	STA	OFFSET	TYPE	SIZE	SKEW	CN PRE	CN POST	Q10 PRE	Q10 POST	Q50 PRE	Q 50 POST	V10 PRE	V10 POST	V50 PRE	V50 POST	HW PRE 10	HW POST 10	HW PRE 50	HW POST 50	DRAINAGE AREA	DISTURBED AREA
21.0	498+85	LT 0.93	DPC	15	88.96	80	91	4.71	4.75	6.87	6.38	3.83	3.87	5.59	5.20	N/A	N/A	N/A	N/A	0.794	0.732
22.0	502+34	LT 0.66	DPC	15	80.27	79	91	2.86	3.21	4.19	4.31	3.92	4.25	5.03	5.12	N/A	N/A	N/A	N/A	0.537	0.513
23.0	506+34	LT 0.49	DPC	15	88.50	79	90	3.57	3.52	5.21	4.75	2.90	2.87	4.24	3.88	N/A	N/A	N/A	N/A	0.598	0.588
24.0	510+37	LT 1.25	DPC	15	N/A	76	90	2.85	3.67	4.31	4.96	3.94	4.57	4.89	5.30	N/A	N/A	N/A	N/A	0.624	0.592
25A.0	515+38	LT 1.32	DPC	15	N/A	73	90	2.73	4.60	4.22	6.24	5.28	6.03	5.90	6.39	N/A	N/A	N/A	N/A	0.792	0.736
25A.1	519+29	0	DPC	18	87.80	73	88	7.46	11.84	11.48	16.16	6.72	7.05	7.45	7.69	N/A	N/A	N/A	N/A	1.330	1.309
25B.0	524+29	LT 0.24	DPC	15	88.16	73	88	2.80	4.34	4.32	5.94	2.28	3.53	3.52	4.84	N/A	N/A	N/A	N/A	0.784	0.768

PROPERTY AND EXISTING R/W LINE
REQUIRED R/W LINE
CONSTRUCTION LIMITS
EASEMENT FOR CONSTR & MAINTENANCE OF SLOPES
EASEMENT FOR CONSTR OF SLOPES
EASEMENT FOR CONSTR OF DRIVES

BEGIN LIMIT OF ACCESS.....BLA
END LIMIT OF ACCESS.....ELA
LIMIT OF ACCESS
REQ'D R/W & LIMIT OF ACCESS

SCALE IN FEET
0 50 100 200

INFRASTRUCTURE CONSULTING & ENGINEERING

REVISION DATES

STATE OF GEORGIA
DEPARTMENT OF TRANSPORTATION
OFFICE: INNOVATIVE DELIVERY

DRAINAGE AREA MAP

SR 400 WIDENING

DRAWING No. 21-015