STATE	PROJECT NUMBER	SHEET NO.	TOTAL SHEETS
GA	0013367		

RELEASED FOR CONSTRUCTION- 1/19/2016

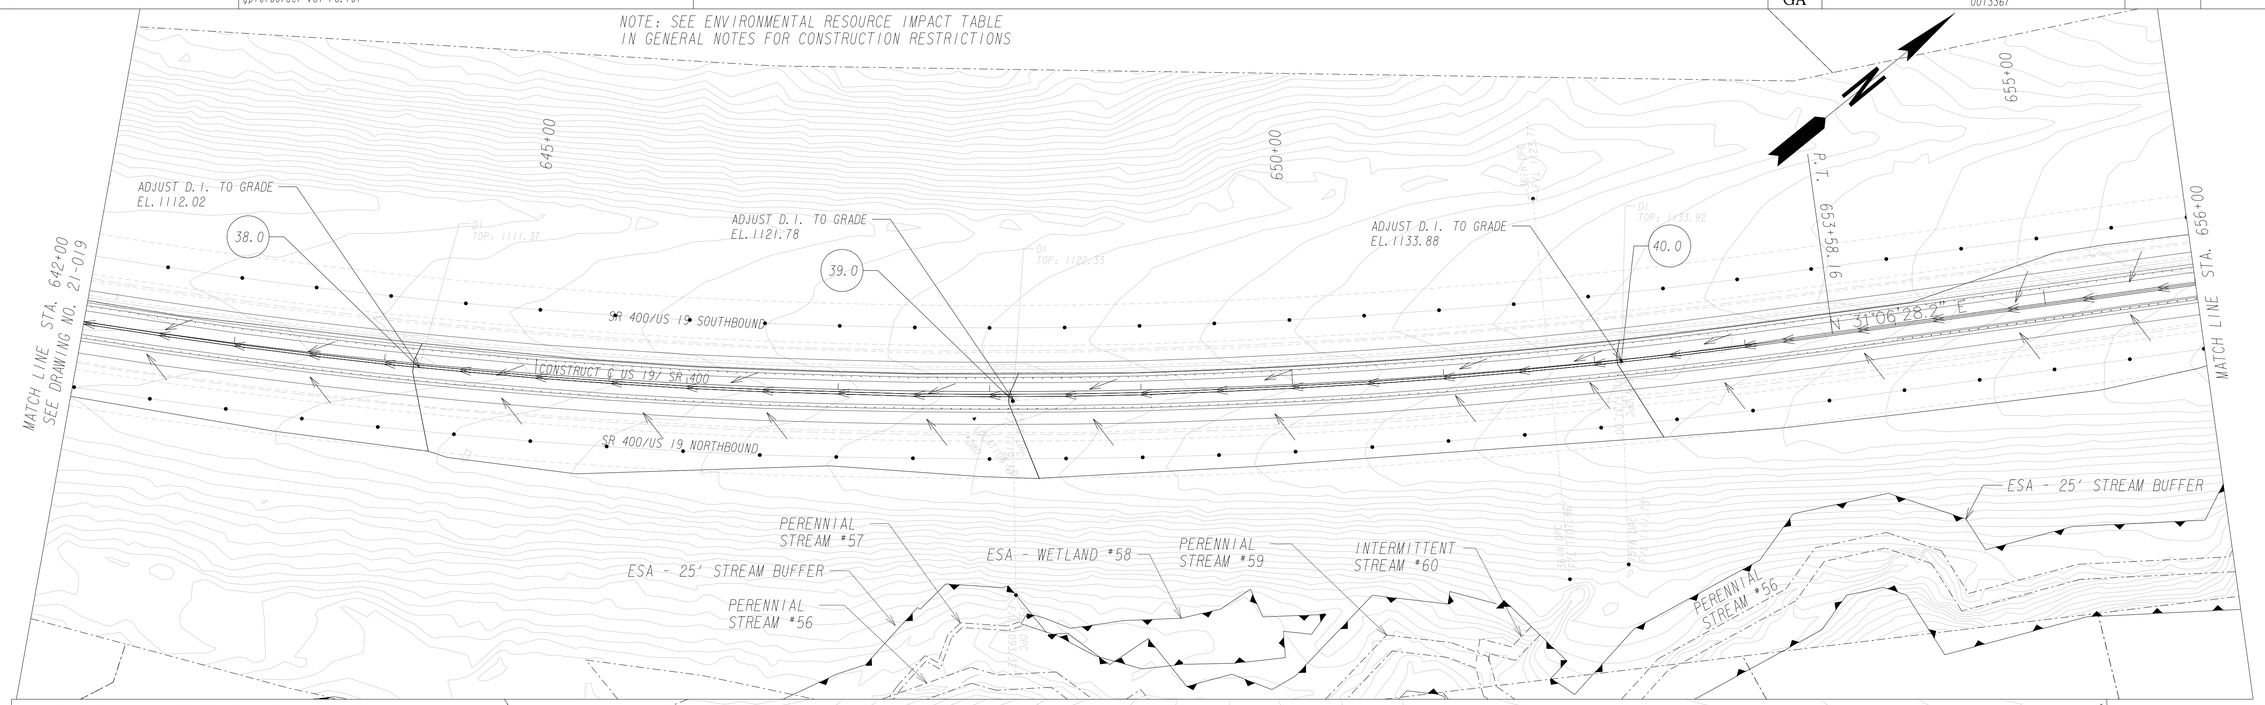

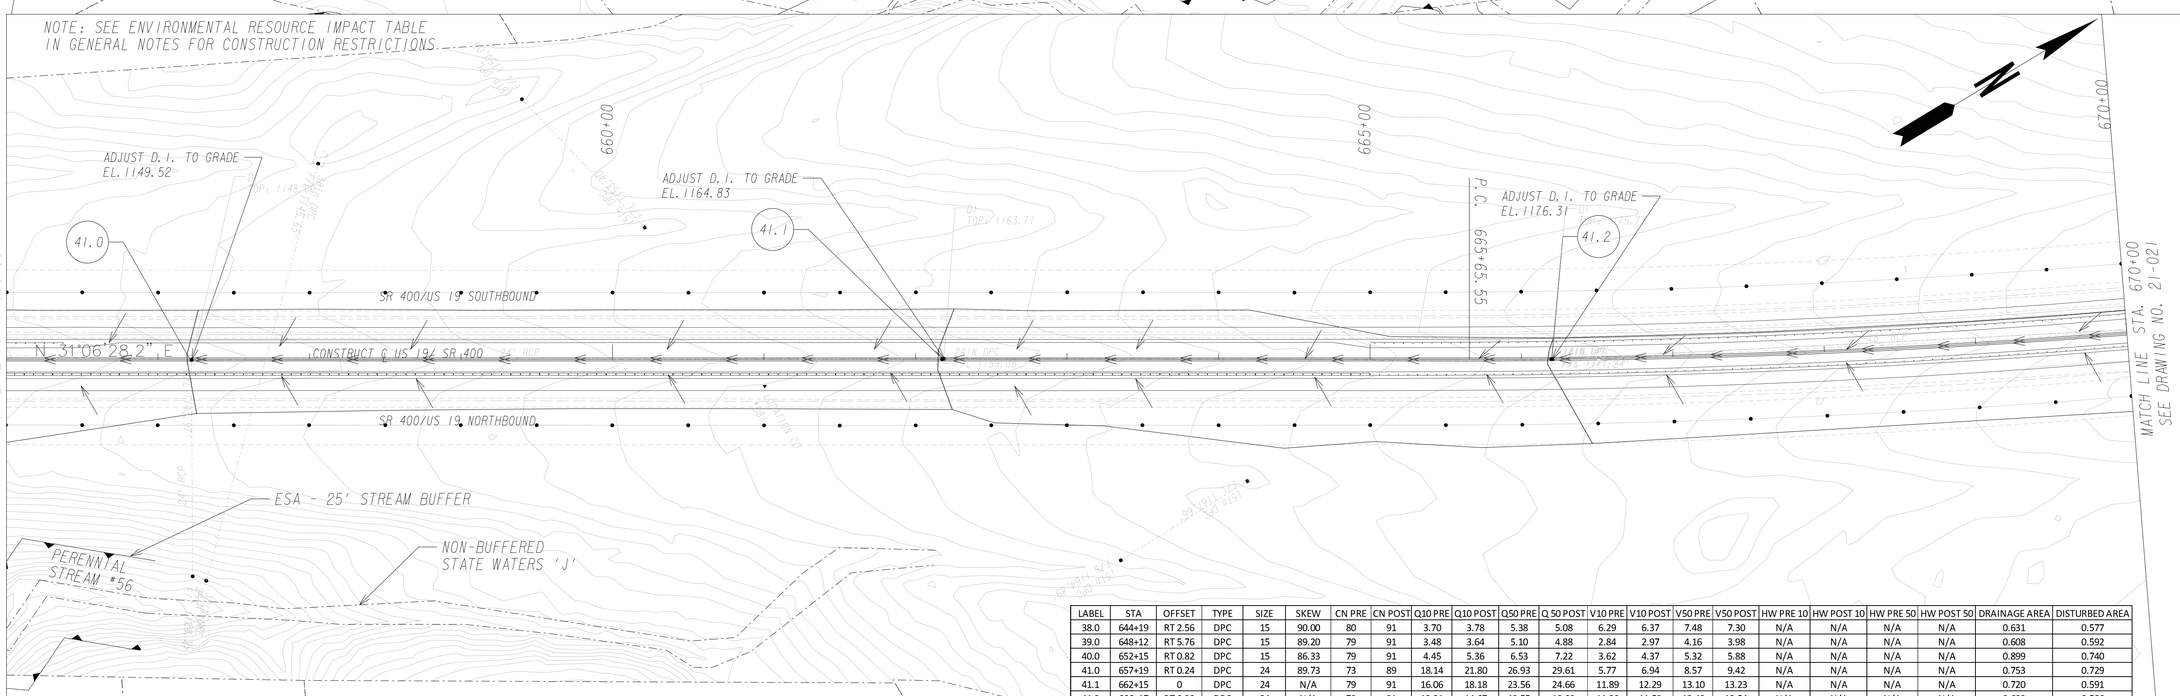

LABEL	STA	OFFSET	TYPE	SIZE	SKEW	CN PRE	CN POST	Q10 PRE	Q10 POST	Q50 PRE	Q 50 POST	V10 PRE	V10 POST	V50 PRE	V50 POST	HW PRE 10	HW POST 10	HW PRE 50	HW POST 50	DRAINAGE AREA	DISTURBED AREA
38.0	644+19	RT 2.56	DPC	15	90.00	80	91	3.70	3.78	5.38	5.08	6.29	6.37	7.48	7.30	N/A	N/A	N/A	N/A	0.631	0.577
39.0	648+12	RT 5.76	DPC	15	89.20	79	91	3.48	3.64	5.10	4.88	2.84	2.97	4.16	3.98	N/A	N/A	N/A	N/A	0.608	0.592
40.0	652+15	RT 0.82	DPC	15	86.33	79	91	4.45	5.36	6.53	7.22	3.62	4.37	5.32	5.88	N/A	N/A	N/A	N/A	0.899	0.740
41.0	657+19	RT 0.24	DPC	24	89.73	73	89	18.14	21.80	26.93	29.61	5.77	6.94	8.57	9.42	N/A	N/A	N/A	N/A	0.753	0.729
41.1	662+15	0	DPC	24	N/A	79	91	16.06	18.18	23.56	24.66	11.89	12.29	13.10	13.23	N/A	N/A	N/A	N/A	0.720	0.591
41.2	666+17	RT 0.30	DPC	24	N/A	79	91	13.31	14.67	19.55	19.89	11.30	11.59	12.49	12.54	N/A	N/A	N/A	N/A	0.609	0.586

PROPERTY AND EXISTING R/W LINE
REQUIRED R/W LINE
CONSTRUCTION LIMITS
EASEMENT FOR CONSTR & MAINTENANCE OF SLOPES
EASEMENT FOR CONSTR OF SLOPES
EASEMENT FOR CONSTR OF DRIVES

BEGIN LIMIT OF ACCESS.....BLA
END LIMIT OF ACCESS.....ELA
LIMIT OF ACCESS
REQ'D R/W & LIMIT OF ACCESS

SCALE IN FEET
0 50 100 200

INFRASTRUCTURE CONSULTING & ENGINEERING

REVISION DATES

STATE OF GEORGIA
DEPARTMENT OF TRANSPORTATION
OFFICE: INNOVATIVE DELIVERY

DRAINAGE AREA MAP

SR 400 WIDENING

DRAWING No. 21-020