RELEASED FOR CONSTRUCTION- 1/19/2016

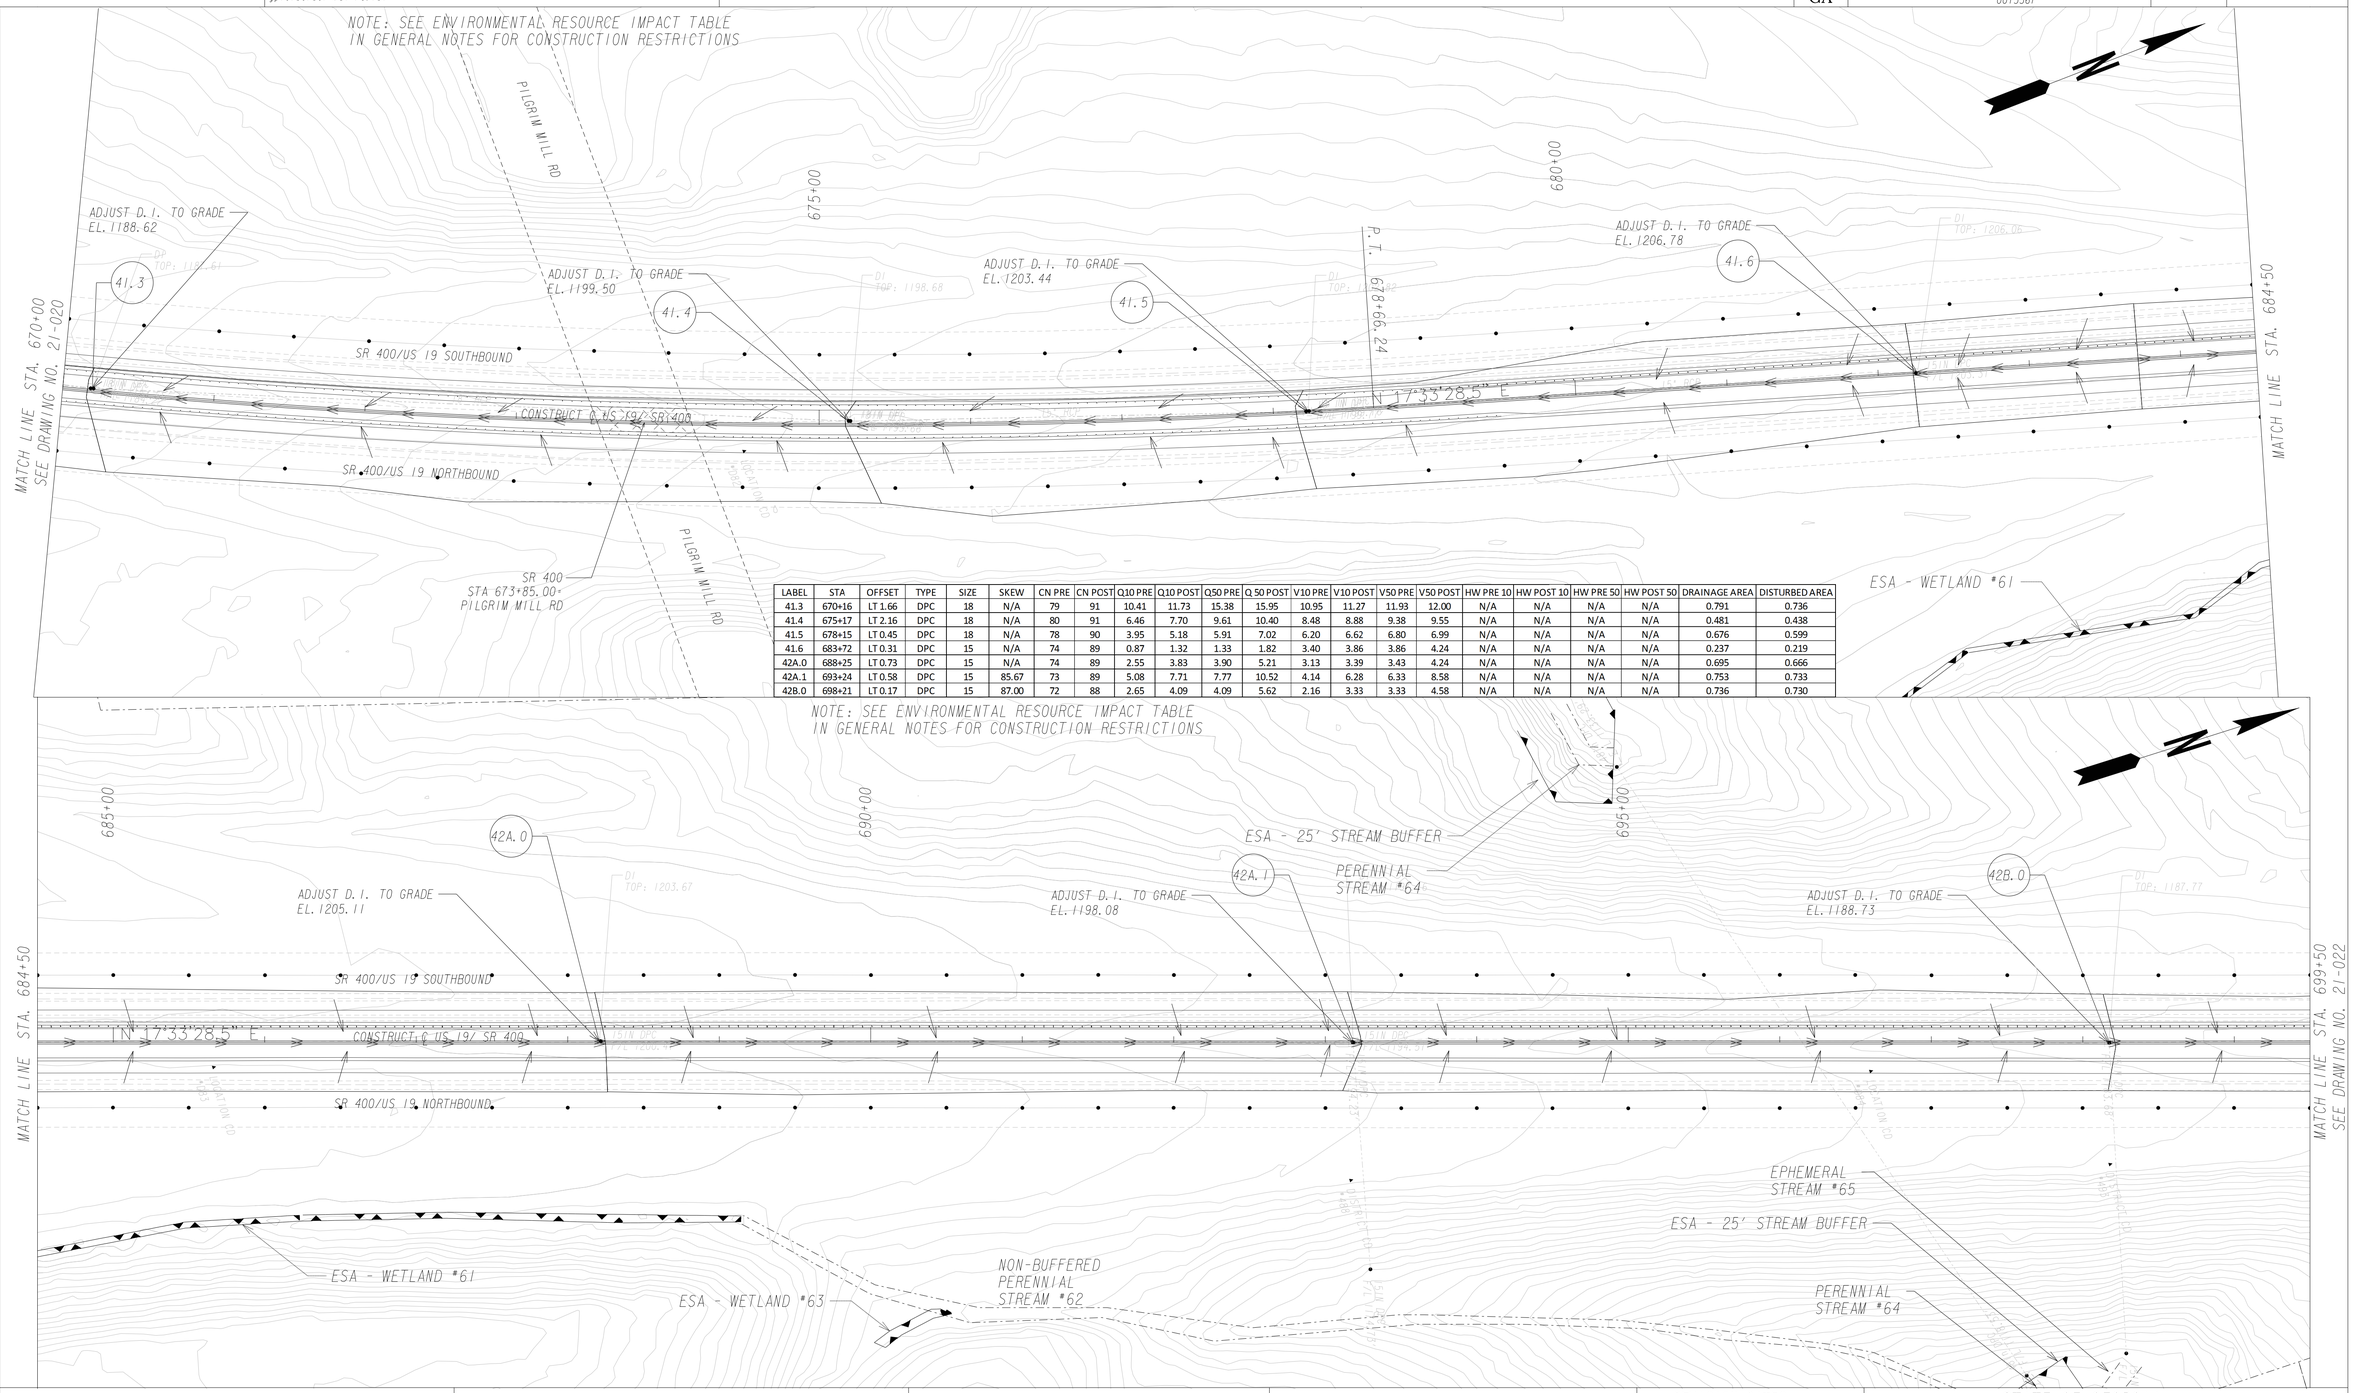

LABEL	STA	OFFSET	TYPE	SIZE	SKEW	CN PRE	CN POST	Q10 PRE	Q10 POST	Q50 PRE	Q 50 POST	V10 PRE	V10 POST	V50 PRE	V50 POST	HW PRE 10	HW POST 10	HW PRE 50	HW POST 50	DRAINAGE AREA	DISTURBED AREA
41.3	670+16	LT 1.66	DPC	18	N/A	79	91	10.41	11.73	15.38	15.95	10.95	11.27	11.93	12.00	N/A	N/A	N/A	N/A	0.791	0.736
41.4	675+17	LT 2.16	DPC	18	N/A	80	91	6.46	7.70	9.61	10.40	8.48	8.88	9.38	9.55	N/A	N/A	N/A	N/A	0.481	0.438
41.5	678+15	LT 0.45	DPC	18	N/A	78	90	3.95	5.18	5.91	7.02	6.20	6.62	6.80	6.99	N/A	N/A	N/A	N/A	0.676	0.599
41.6	683+72	LT 0.31	DPC	15	N/A	74	89	0.87	1.32	1.33	1.82	3.40	3.86	3.86	4.24	N/A	N/A	N/A	N/A	0.237	0.219
42A.0	688+25	LT 0.73	DPC	15	N/A	74	89	2.55	3.83	3.90	5.21	3.13	3.39	3.43	4.24	N/A	N/A	N/A	N/A	0.695	0.666
42A.1	693+24	LT 0.58	DPC	15	85.67	73	89	5.08	7.71	7.77	10.52	4.14	6.28	6.33	8.58	N/A	N/A	N/A	N/A	0.753	0.733
42B.0	698+21	LT 0.17	DPC	15	87.00	72	88	2.65	4.09	4.09	5.62	2.16	3.33	3.33	4.58	N/A	N/A	N/A	N/A	0.736	0.730

PROPERTY AND EXISTING R/W LINE
REQUIRED R/W LINE
CONSTRUCTION LIMITS
EASEMENT FOR CONSTR & MAINTENANCE OF SLOPES
EASEMENT FOR CONSTR OF SLOPES
EASEMENT FOR CONSTR OF DRIVES

BEGIN LIMIT OF ACCESS.....BLA
END LIMIT OF ACCESS.....ELA
LIMIT OF ACCESS
REQ'D R/W & LIMIT OF ACCESS

SCALE IN FEET
0 50 100 200

INFRASTRUCTURE CONSULTING & ENGINEERING

REVISION DATES

STATE OF GEORGIA
DEPARTMENT OF TRANSPORTATION
OFFICE: INNOVATIVE DELIVERY

DRAINAGE AREA MAP

SR 400 WIDENING

DRAWING No. 21-021