RELEASED FOR CONSTRUCTION - 1/19/2016

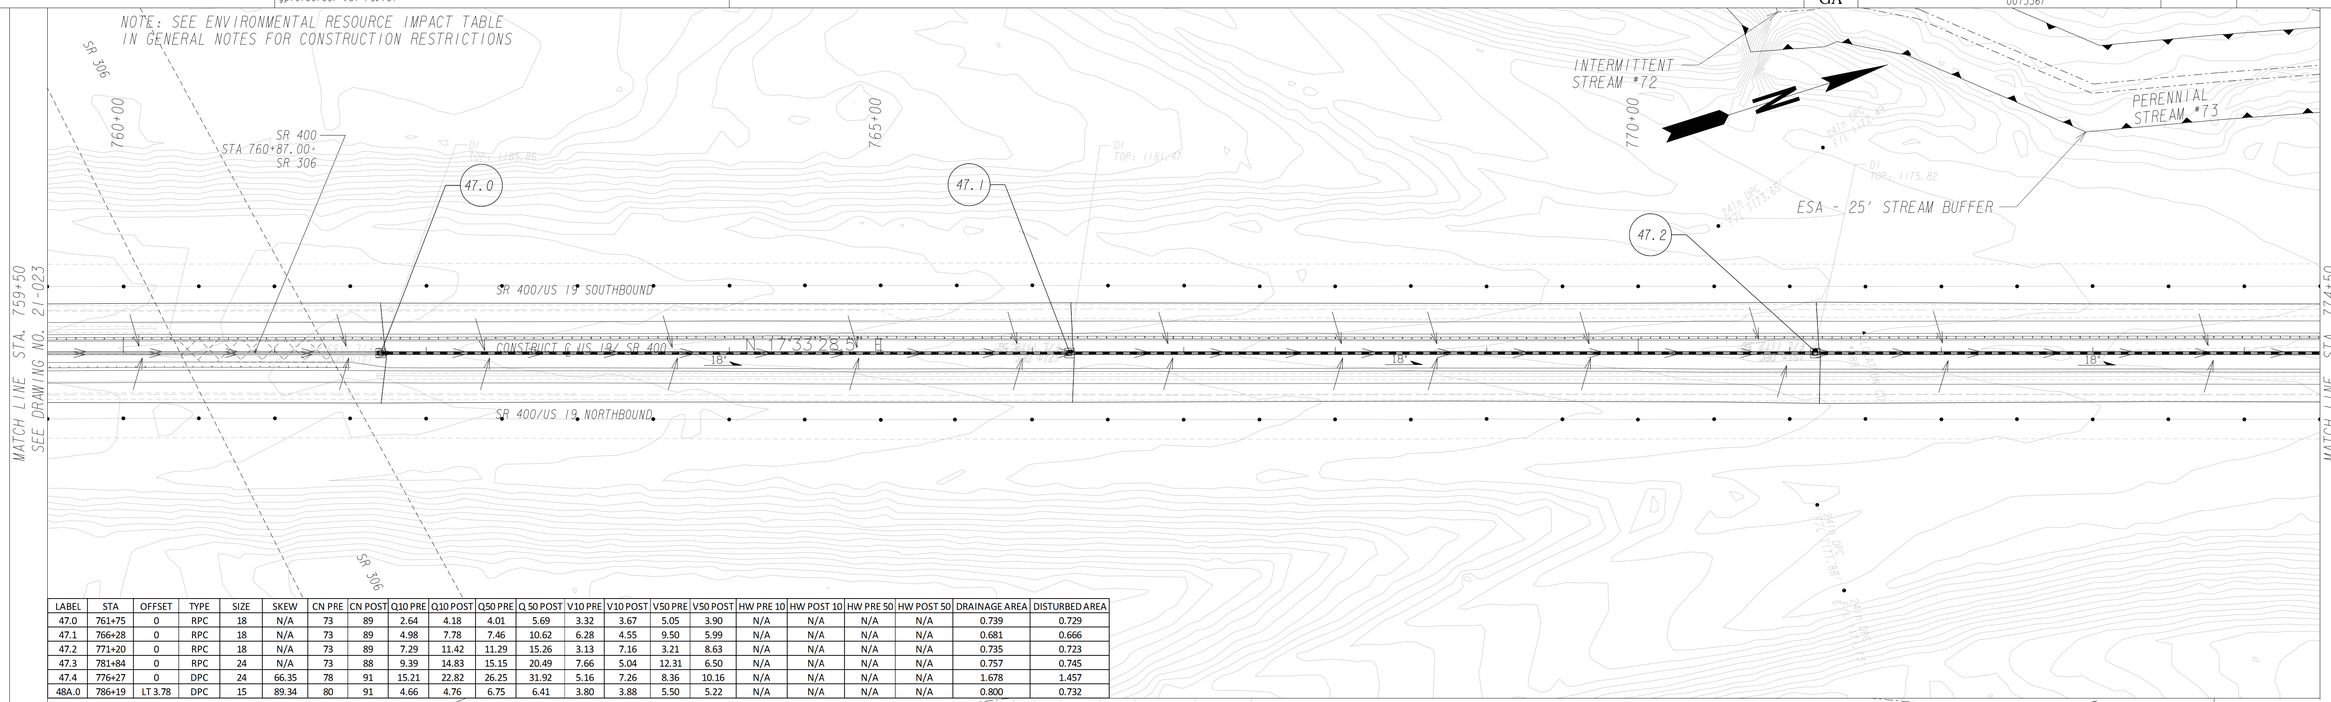

LABEL	STA	OFFSET	TYPE	SIZE	SKEW	CN PRE	CN POST	Q10 PRE	Q10 POST	Q50 PRE	Q 50 POST	V10 PRE	V10 POST	V50 PRE	V50 POST	HW PRE 10	HW POST 10	HW PRE 50	HW POST 50	DRAINAGE AREA	DISTURBED AREA
47.0	761+75	0	RPC	18	N/A	73	89	2.64	4.18	4.01	5.69	3.32	3.67	5.05	3.90	N/A	N/A	N/A	N/A	0.739	0.729
47.1	766+28	0	RPC	18	N/A	73	89	4.98	7.78	7.46	10.62	6.28	4.55	9.50	5.99	N/A	N/A	N/A	N/A	0.681	0.666
47.2	771+20	0	RPC	18	N/A	73	89	7.29	11.42	11.29	15.26	3.13	7.16	3.21	8.63	N/A	N/A	N/A	N/A	0.735	0.723
47.3	781+84	0	RPC	24	N/A	73	88	9.39	14.83	15.15	20.49	7.66	5.04	12.31	6.50	N/A	N/A	N/A	N/A	0.757	0.745
47.4	776+27	0	DPC	24	66.35	78	91	15.21	22.82	26.25	31.92	5.16	7.26	8.36	10.16	N/A	N/A	N/A	N/A	1.678	1.457
48A.0	786+19	LT 3.78	DPC	15	89.34	80	91	4.66	4.76	6.75	6.41	3.80	3.88	5.50	5.22	N/A	N/A	N/A	N/A	0.800	0.732

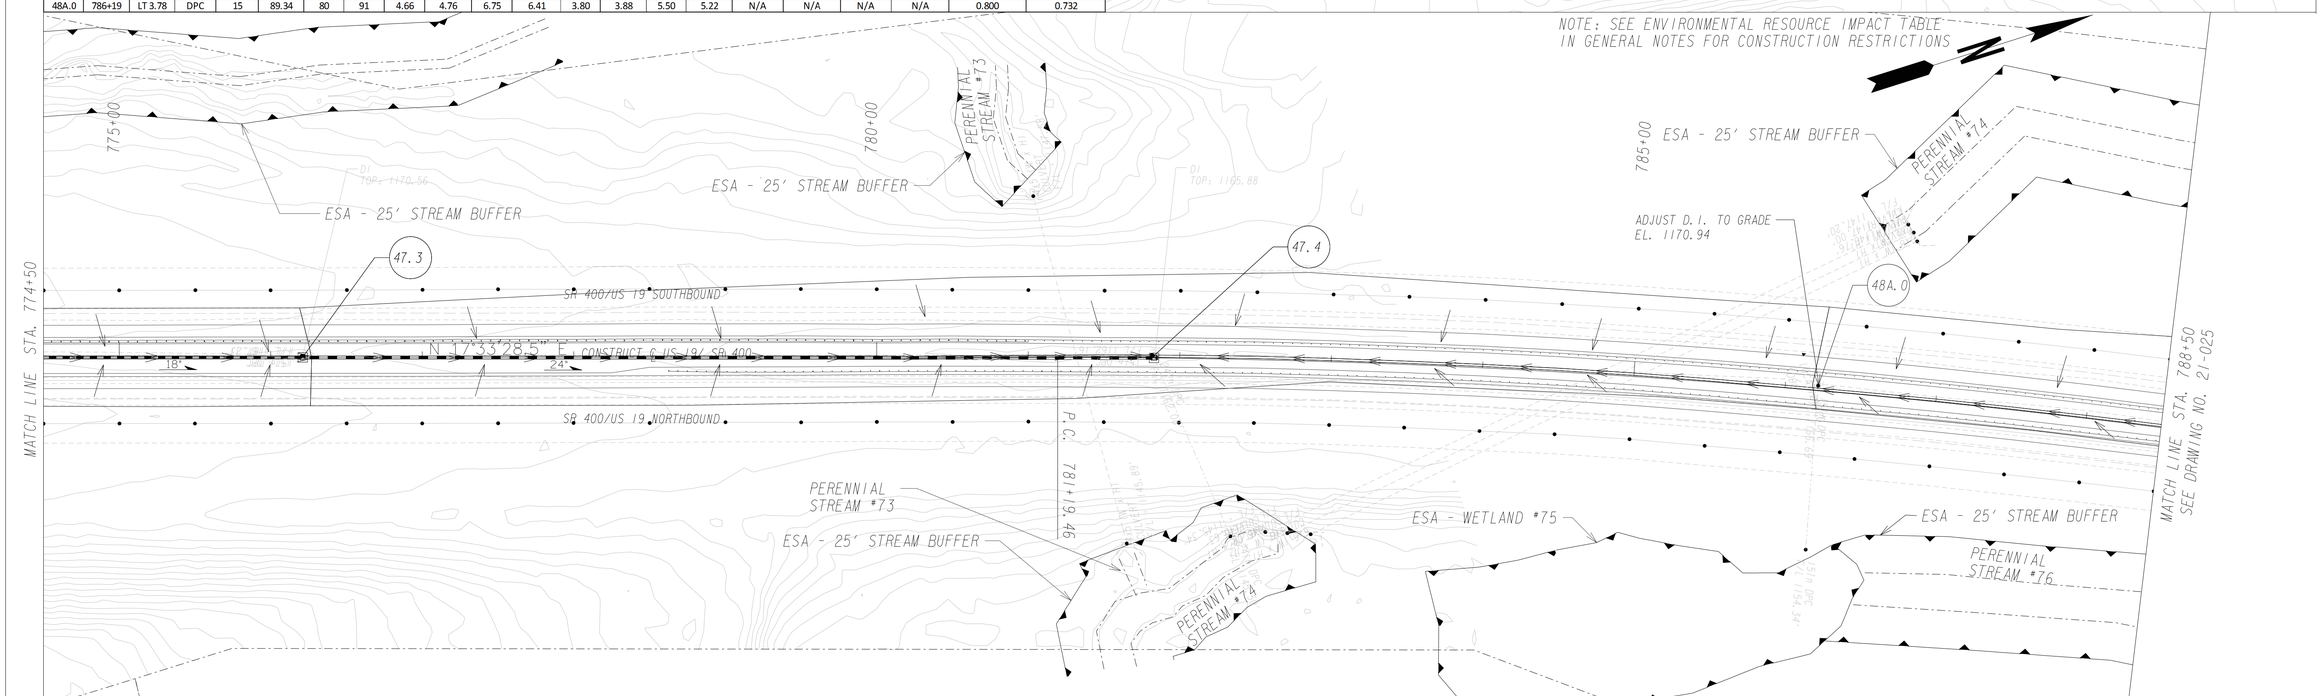

PROPERTY AND EXISTING R/W LINE
REQUIRED R/W LINE
CONSTRUCTION LIMITS
EASEMENT FOR CONSTR & MAINTENANCE OF SLOPES
EASEMENT FOR CONSTR OF SLOPES
EASEMENT FOR CONSTR OF DRIVES

BEGIN LIMIT OF ACCESS.....BLA
END LIMIT OF ACCESS.....ELA
LIMIT OF ACCESS
REQ'D R/W & LIMIT OF ACCESS

SCALE IN FEET
0 50 100 200

INFRASTRUCTURE CONSULTING & ENGINEERING

REVISION DATES

STATE OF GEORGIA
DEPARTMENT OF TRANSPORTATION
OFFICE: INNOVATIVE DELIVERY

DRAINAGE AREA MAP

SR 400 WIDENING

DRAWING No. 21-024