RELEASED FOR CONSTRUCTION - 1/19/2016

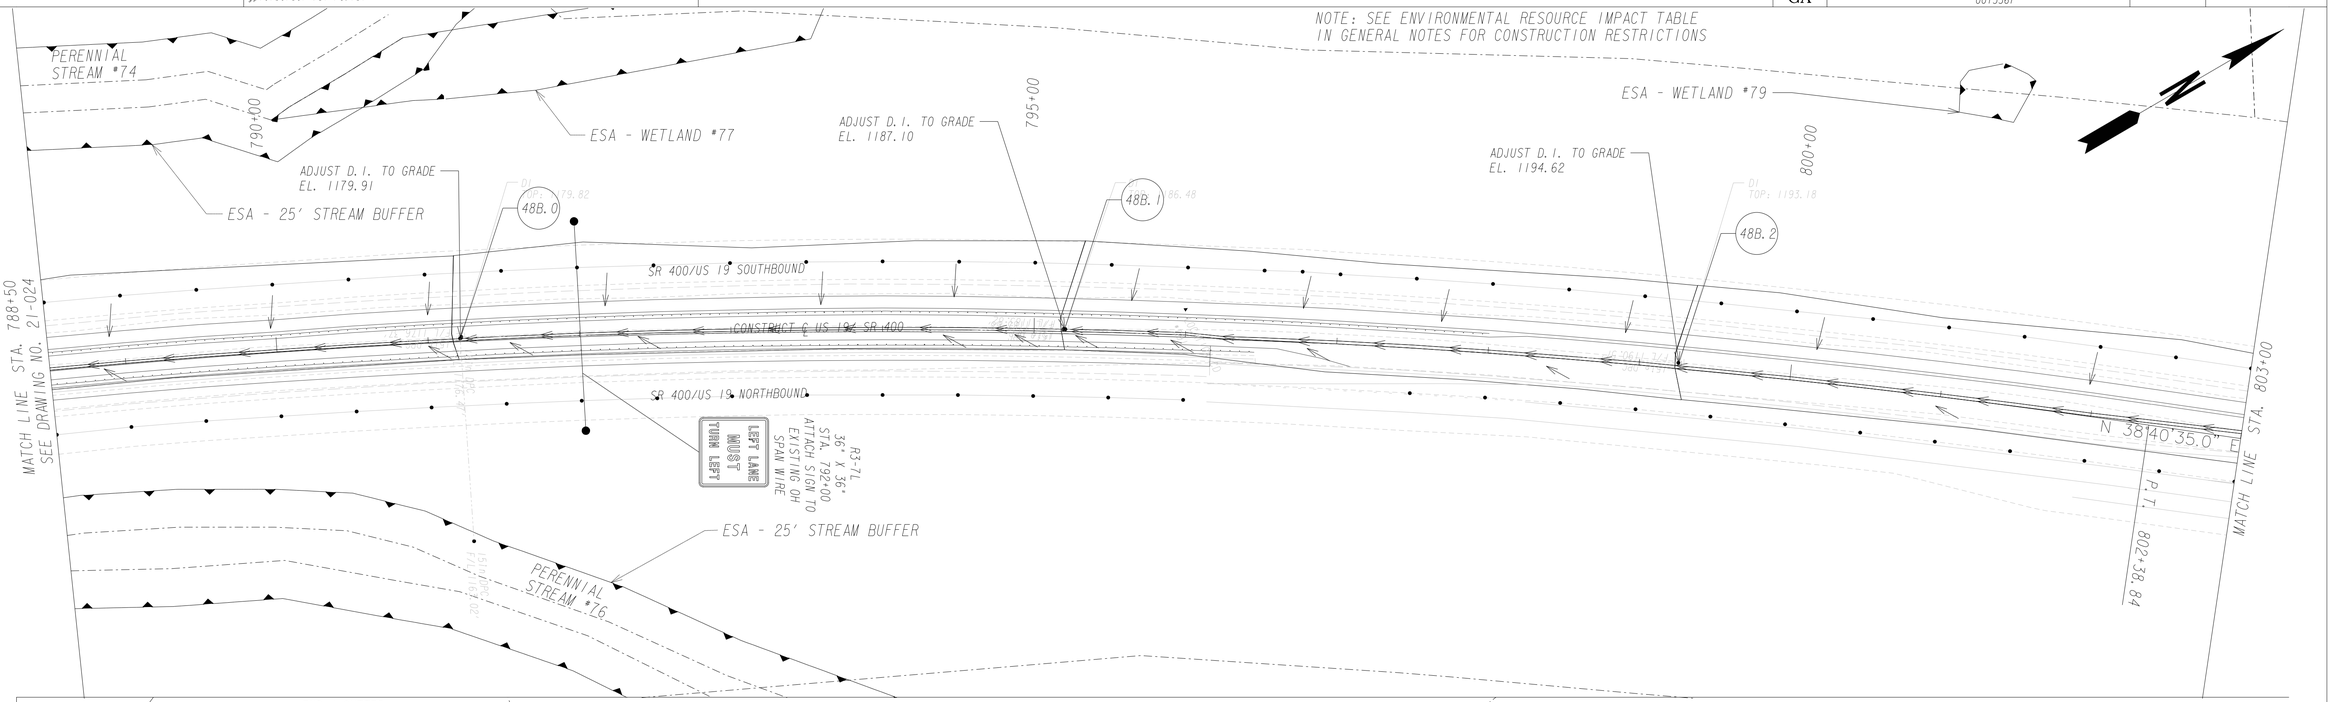

LABEL	STA	OFFSET	TYPE	SIZE	SKEW	CN PRE	CN POST	Q10 PRE	Q10 POST	Q50 PRE	Q 50 POST	V10 PRE	V10 POST	V50 PRE	V50 POST	HW PRE 10	HW POST 10	HW PRE 50	HW POST 50	DRAINAGE AREA	DISTURBED AREA
488.0	791+17	LT 2.97	DPC	15	88.81	80	91	9.72	10.84	14.04	14.73	7.91	8.84	11.44	11.99	N/A	N/A	N/A	N/A	0.663	0.589
488.1	795+18	LT 3.13	DPC	15	N/A	80	89	6.20	7.37	9.02	10.00	7.95	8.24	8.48	8.73	N/A	N/A	N/A	N/A	0.684	0.369
488.2	799+24	LT 3.83	DPC	15	N/A	80	87	2.95	3.58	4.29	4.94	3.54	3.72	3.78	4.00	N/A	N/A	N/A	N/A	0.648	0.280
49.0	803+05	LT 2.75	DPC	15	88.04	88	95	3.14	3.54	4.31	4.67	2.56	2.88	3.51	3.81	N/A	N/A	N/A	N/A	0.561	0.267

PROPERTY AND EXISTING R/W LINE
REQUIRED R/W LINE
CONSTRUCTION LIMITS
EASEMENT FOR CONSTR & MAINTENANCE OF SLOPES
EASEMENT FOR CONSTR OF SLOPES
EASEMENT FOR CONSTR OF DRIVES

BEGIN LIMIT OF ACCESS.....BLA
END LIMIT OF ACCESS.....ELA
LIMIT OF ACCESS
REQ'D R/W & LIMIT OF ACCESS

SCALE IN FEET
0 50 100 200

INFRASTRUCTURE CONSULTING & ENGINEERING

REVISION DATES

STATE OF GEORGIA
DEPARTMENT OF TRANSPORTATION
OFFICE: INNOVATIVE DELIVERY

DRAINAGE AREA MAP

SR 400 WIDENING

DRAWING No. 21-025