RELEASED FOR CONSTRUCTION - 10/19/2015

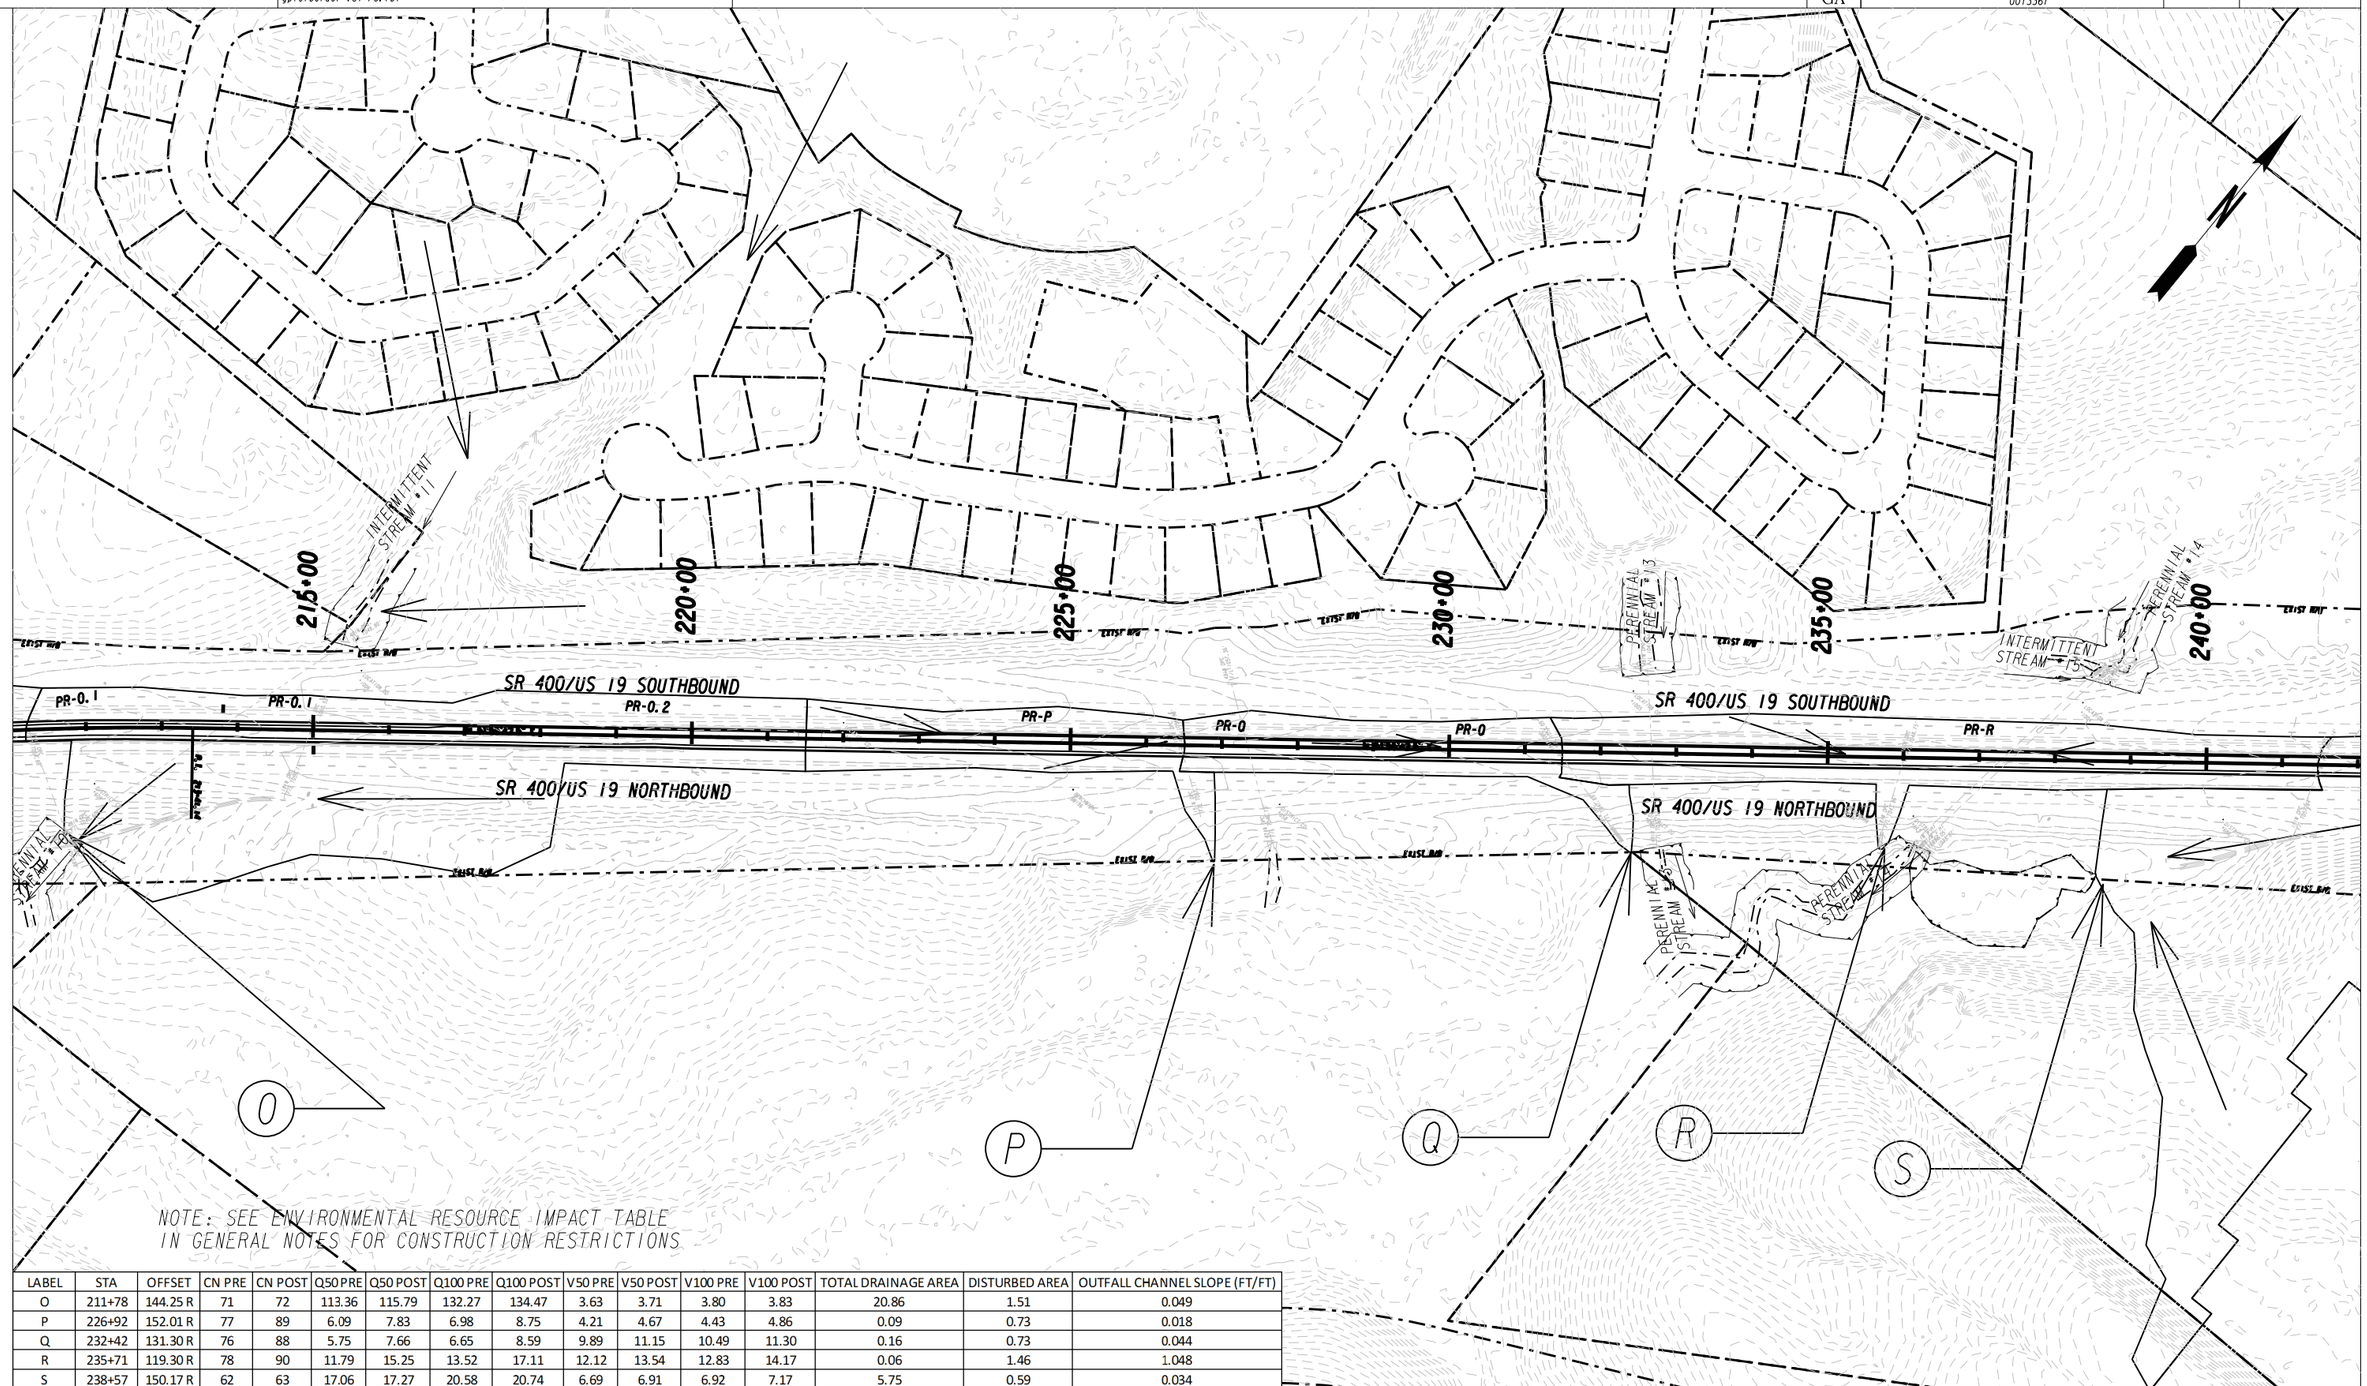

NOTE: SEE ENVIRONMENTAL RESOURCE IMPACT TABLE IN GENERAL NOTES FOR CONSTRUCTION RESTRICTIONS

LABEL	STA	OFFSET	CN PRE	CN POST	Q50 PRE	Q50 POST	Q100 PRE	Q100 POST	V50 PRE	V50 POST	V100 PRE	V100 POST	TOTAL DRAINAGE AREA	DISTURBED AREA	OUTFALL CHANNEL SLOPE (FT/FT)
O	211+78	144.25 R	71	72	113.36	115.79	132.27	134.47	3.63	3.71	3.80	3.83	20.86	1.51	0.049
P	226+92	152.01 R	77	89	6.09	7.83	6.98	8.75	4.21	4.67	4.43	4.86	0.09	0.73	0.018
Q	232+42	131.30 R	76	88	5.75	7.66	6.65	8.59	9.89	11.15	10.49	11.30	0.16	0.73	0.044
R	235+71	119.30 R	78	90	11.79	15.25	13.52	17.11	12.12	13.54	12.83	14.17	0.06	1.46	1.048
S	238+57	150.17 R	62	63	17.06	17.27	20.58	20.74	6.69	6.91	6.92	7.17	5.75	0.59	0.034

PROPERTY AND EXISTING R/W LINE
REQUIRED R/W LINE
CONSTRUCTION LIMITS
EASEMENT FOR CONSTR & MAINTENANCE OF SLOPES
EASEMENT FOR CONSTR OF SLOPES
EASEMENT FOR CONSTR OF DRIVES

BEGIN LIMIT OF ACCESS.....BLA
END LIMIT OF ACCESS.....ELA
LIMIT OF ACCESS
REQ'D R/W & LIMIT OF ACCESS

SCALE IN FEET
0 100 200 400

INFRASTRUCTURE CONSULTING & ENGINEERING

REVISION DATES

STATE OF GEORGIA
DEPARTMENT OF TRANSPORTATION
OFFICE: INNOVATIVE DELIVERY

EROSION CONTROL
DRAINAGE AREA MAP
SR 400 WIDENING

DRAWING No. 53A-006