RELEASED FOR CONSTRUCTION- 10/19/2015

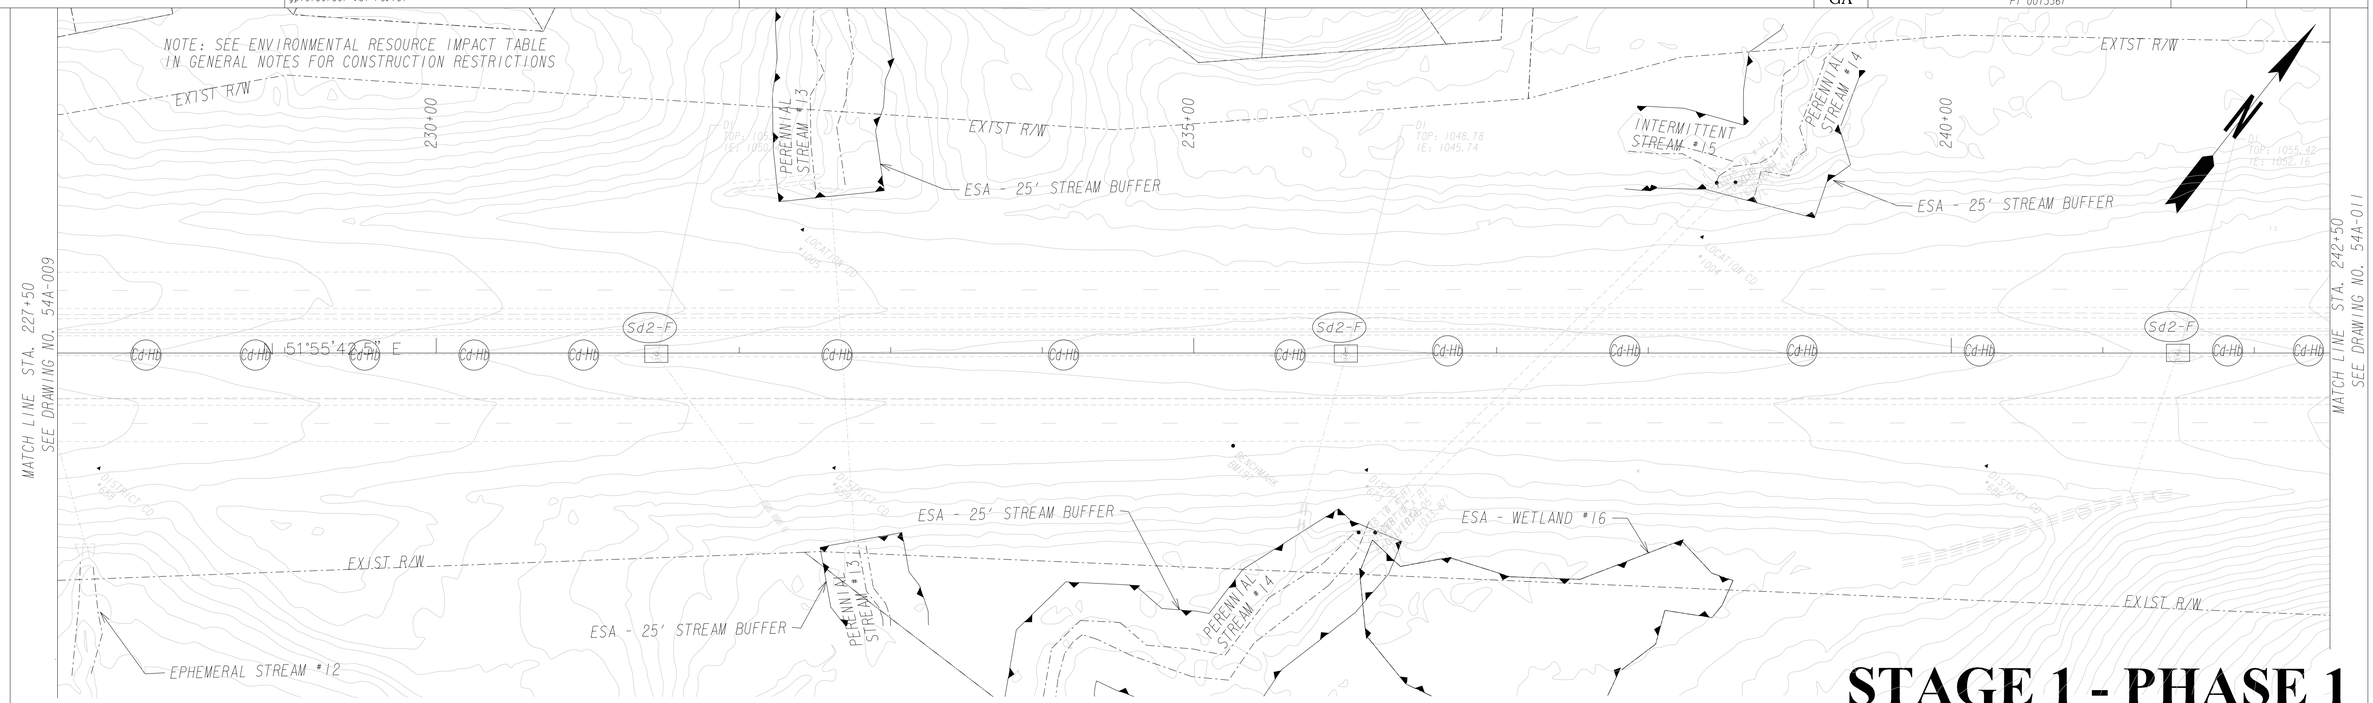

STAGE 1 - PHASE 1

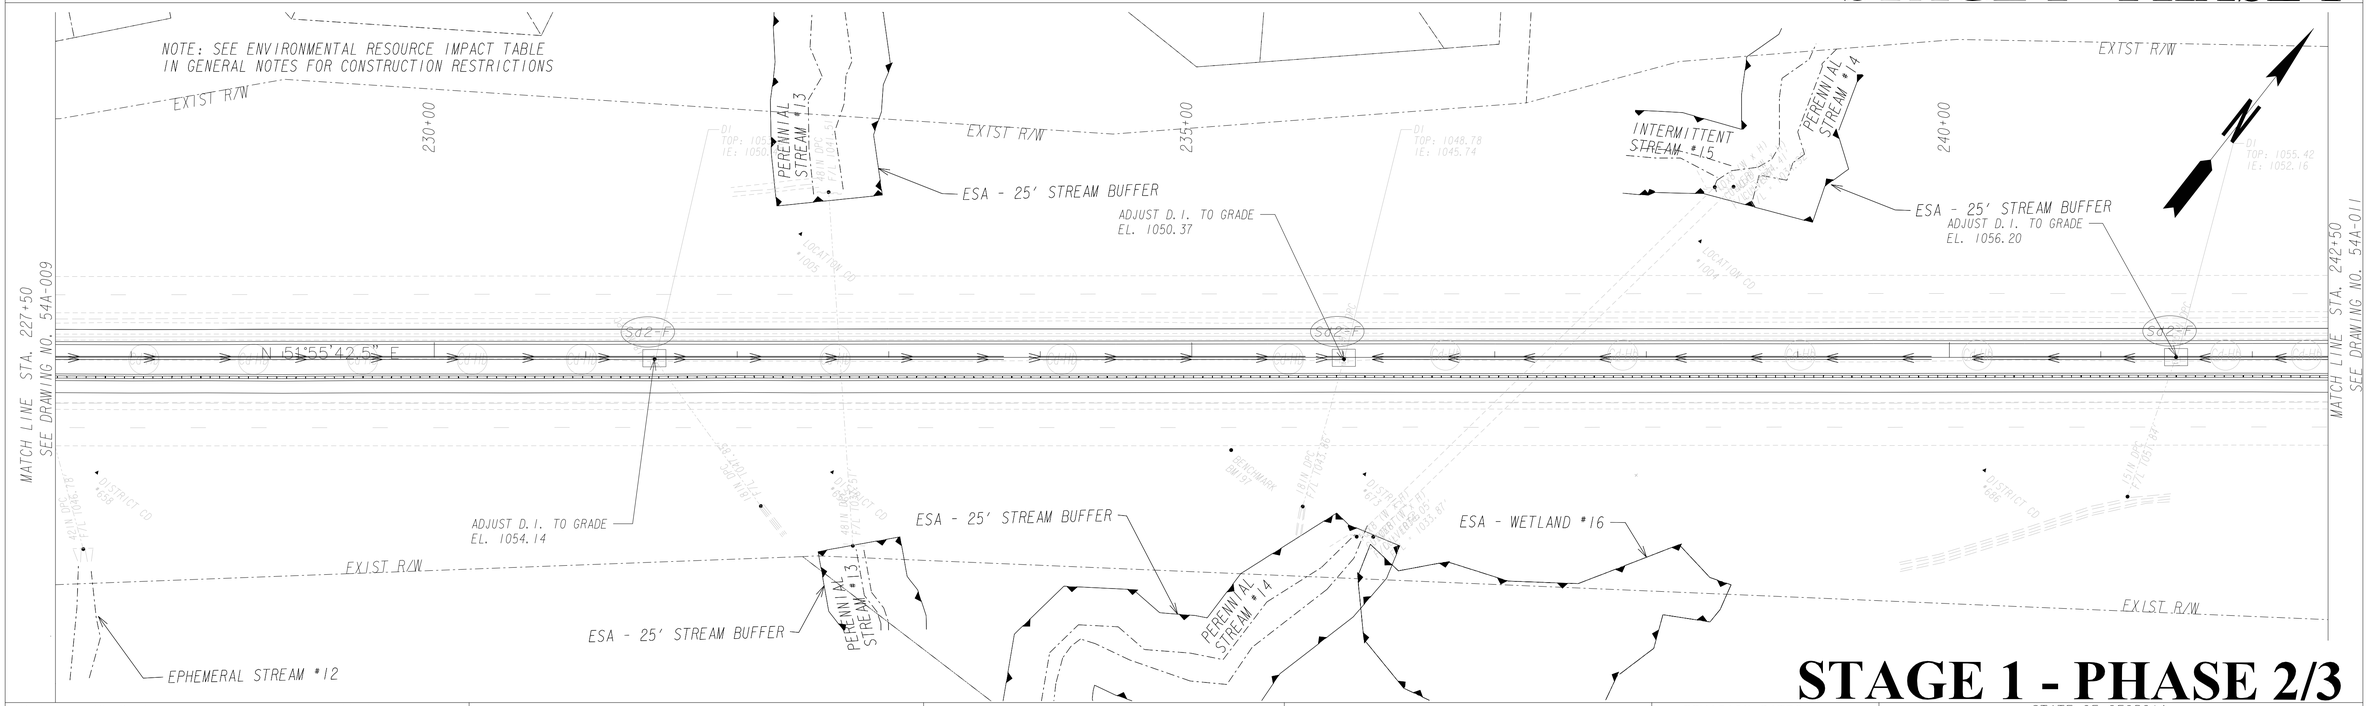

STAGE 1 - PHASE 2/3

PAVEMENT REMOVAL
TEMPORARY CONSTRUCTION PAVEMENT
PERMANENT CONSTRUCTION
CONCRETE MEDIAN CONSTRUCTION
MILL & OVERLAY CONSTRUCTION
OPEN LANES OF TRAFFIC

SCALE IN FEET
0 50 100 200

INFRASTRUCTURE CONSULTING & ENGINEERING

REVISION DATES

STATE OF GEORGIA
DEPARTMENT OF TRANSPORTATION
OFFICE: INNOVATIVE DELIVERY
SR 400 WIDENING - SECTION I
INITIAL, INTERMEDIATE, & FINAL PHASE

DRAWING No. 54A-010

3/1/2007 GR2EDG