RELEASED FOR CONSTRUCTION- 10/19/2015

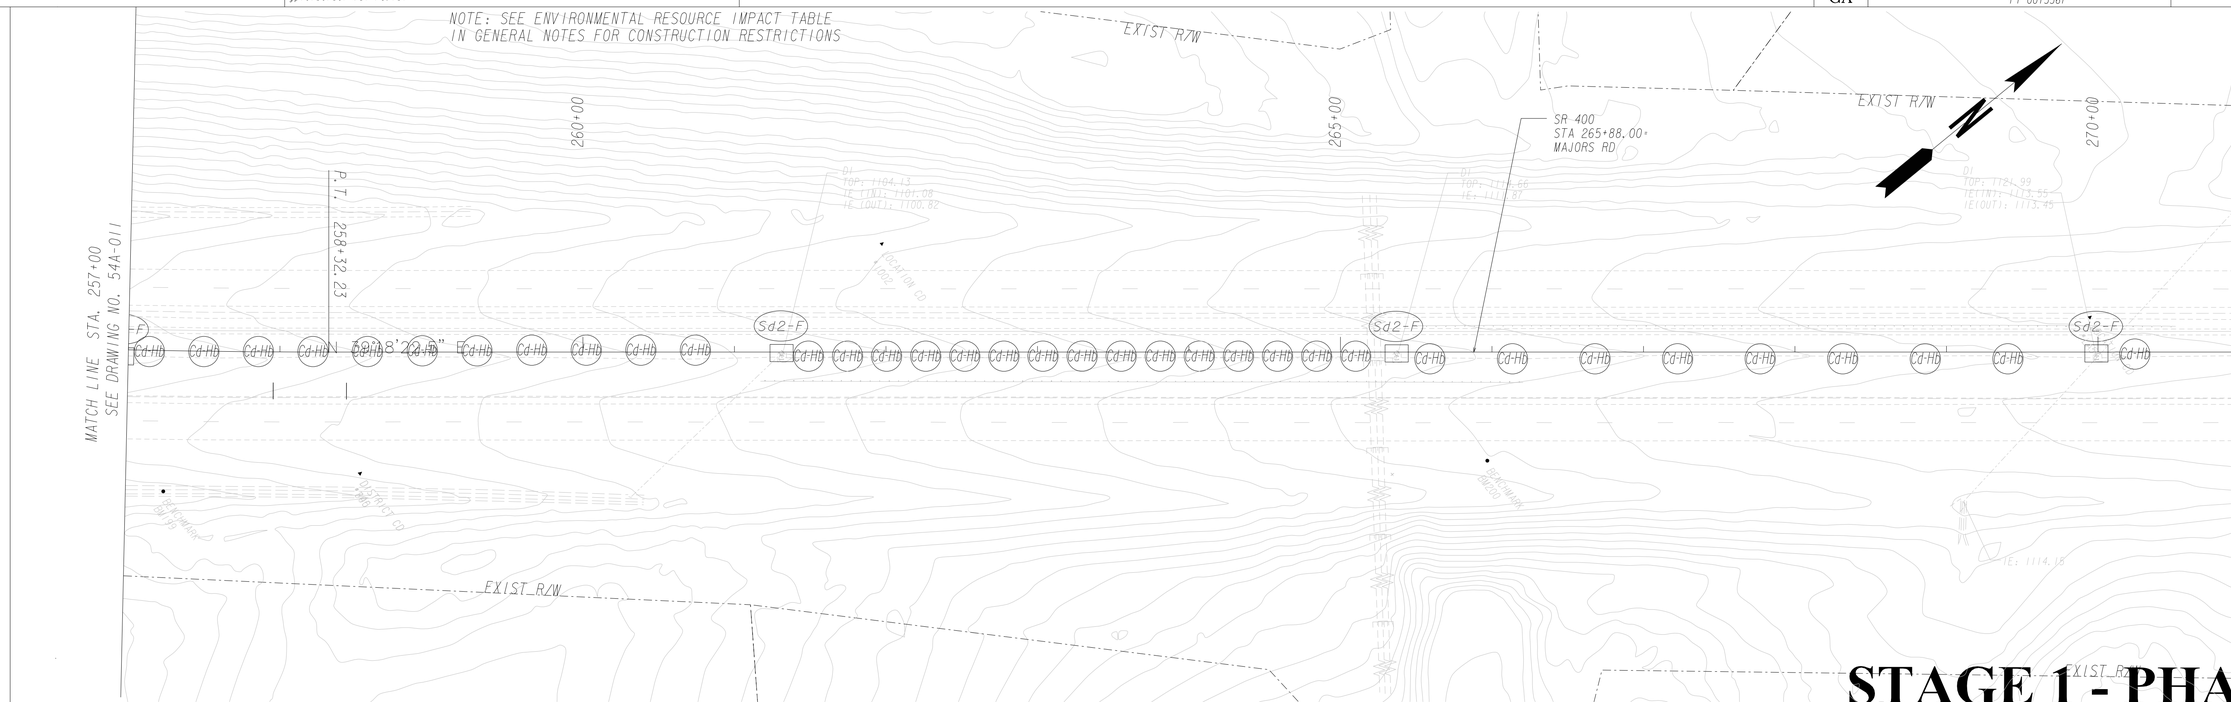

STAGE 1 - PHASE 1

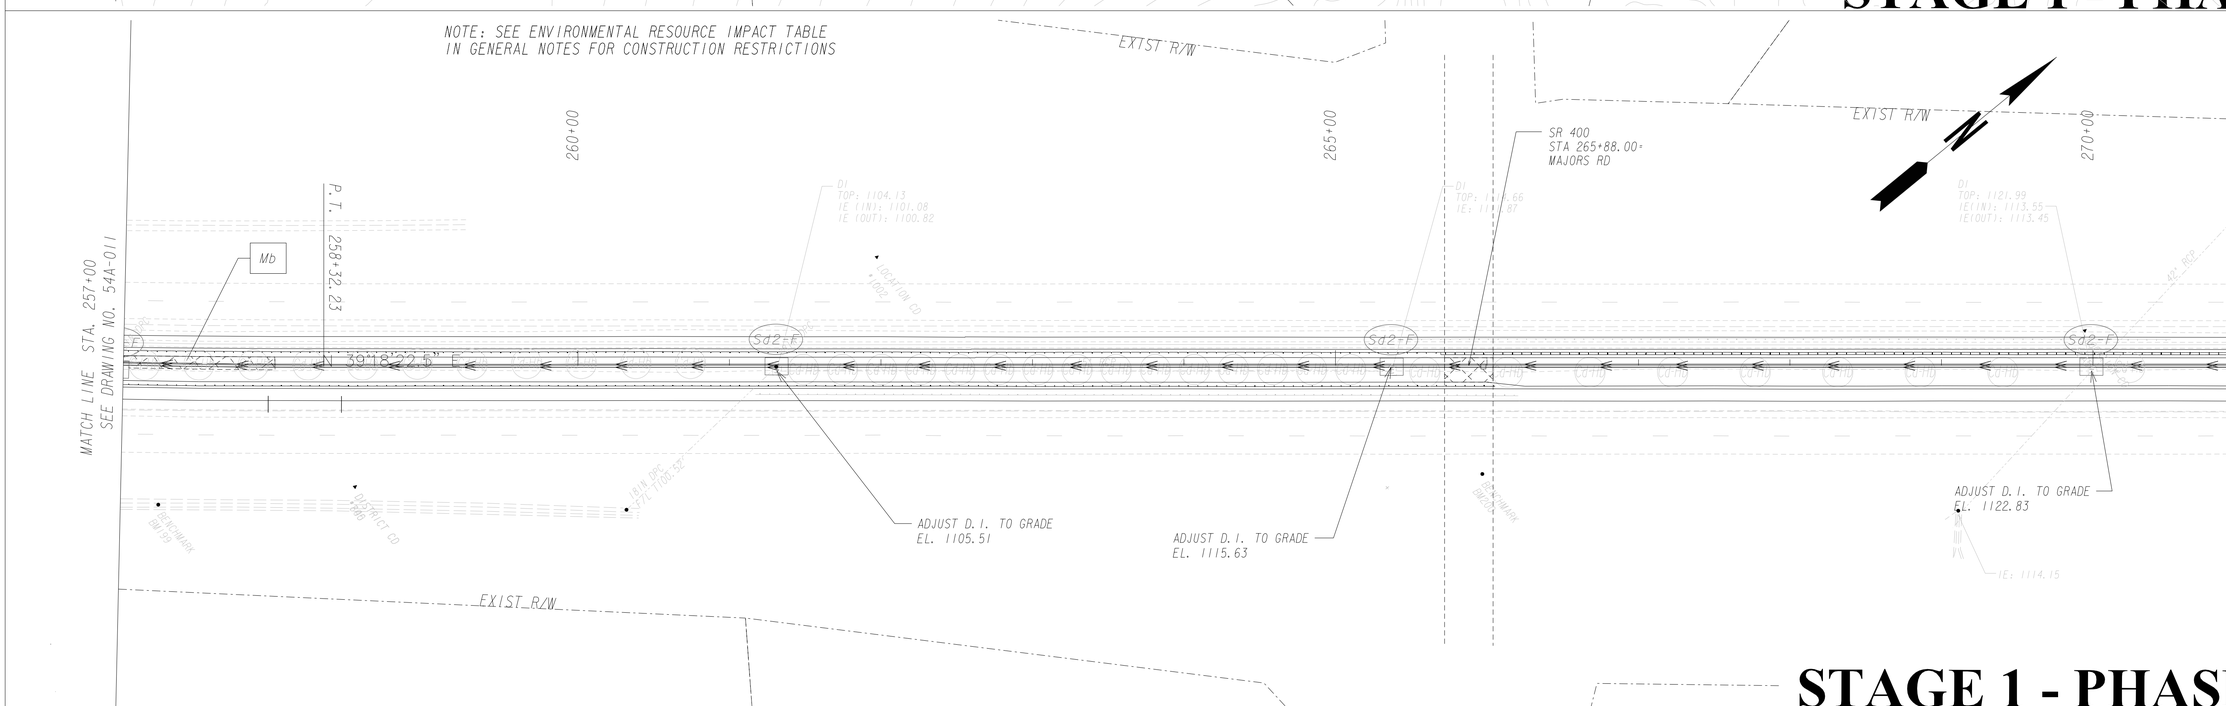

STAGE 1 - PHASE 2/3

PAVEMENT REMOVAL	
TEMPORARY CONSTRUCTION PAVEMENT	
PERMANENT CONSTRUCTION	
CONCRETE MEDIAN CONSTRUCTION	
MILL & OVERLAY CONSTRUCTION	
OPEN LANES OF TRAFFIC	

SCALE IN FEET
0 50 100 200

INFRASTRUCTURE CONSULTING & ENGINEERING

REVISION DATES

STATE OF GEORGIA
DEPARTMENT OF TRANSPORTATION

OFFICE: INNOVATIVE DELIVERY

SR 400 WIDENING - SECTION I

INITIAL, INTERMEDIATE, & FINAL PHASE

DRAWING No. 54A-012