RELEASED FOR CONSTRUCTION- 1/19/2016

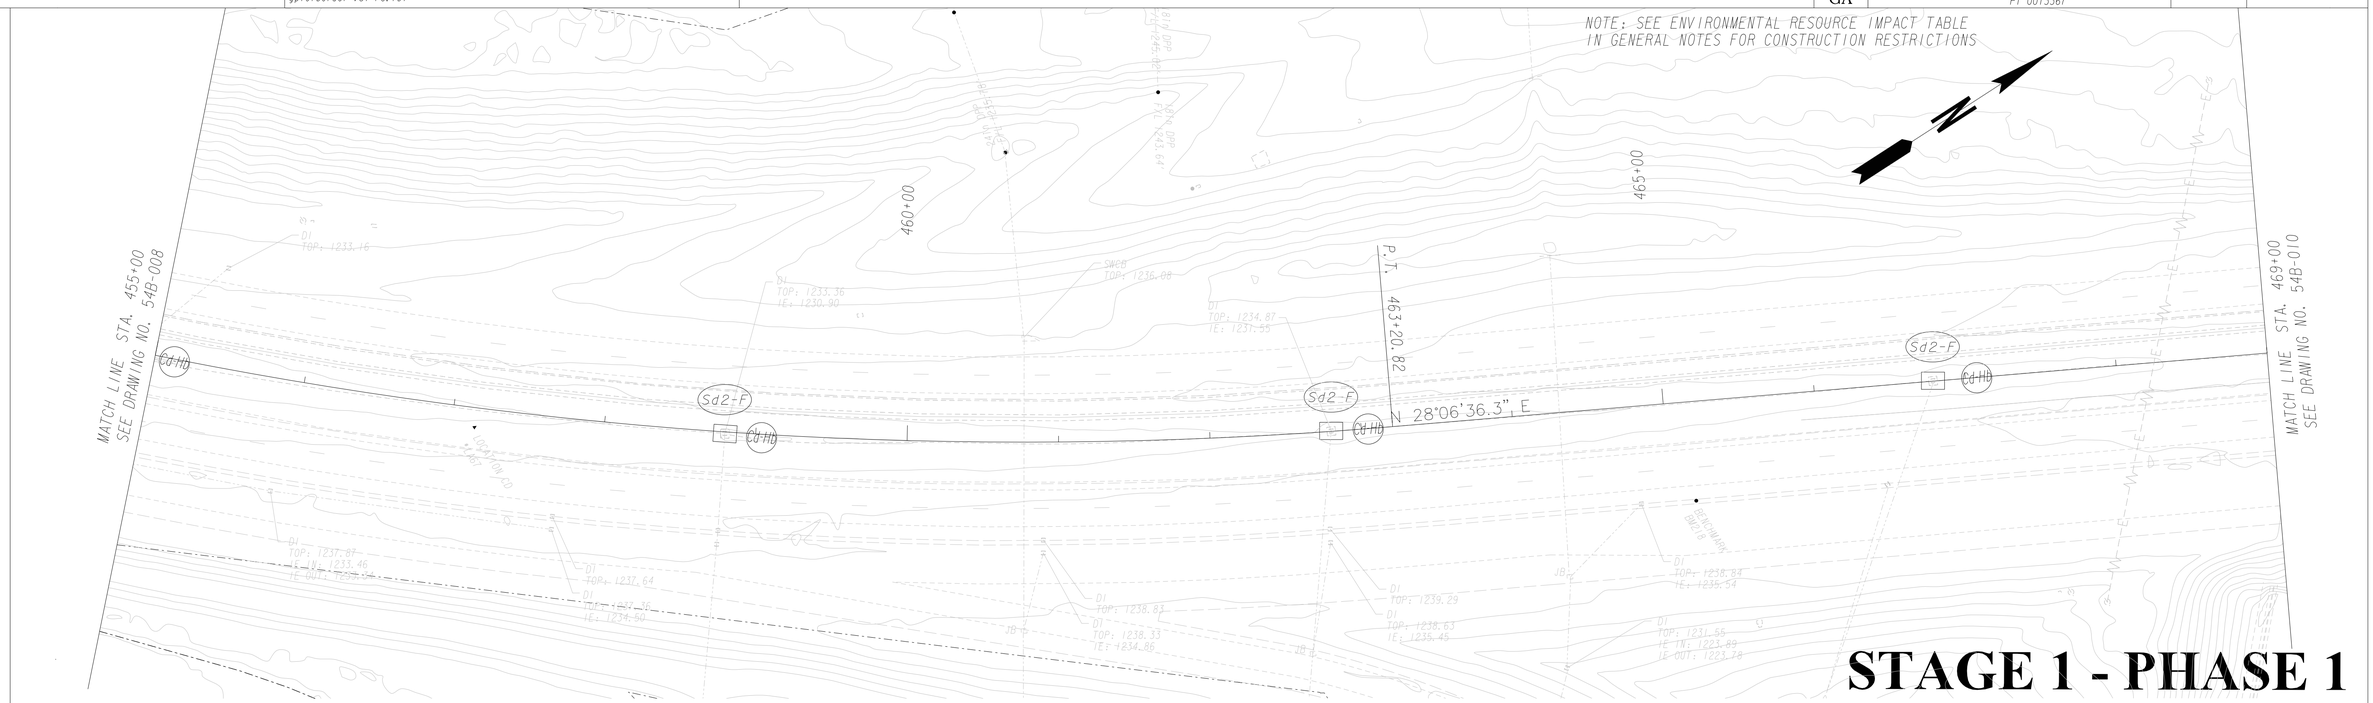


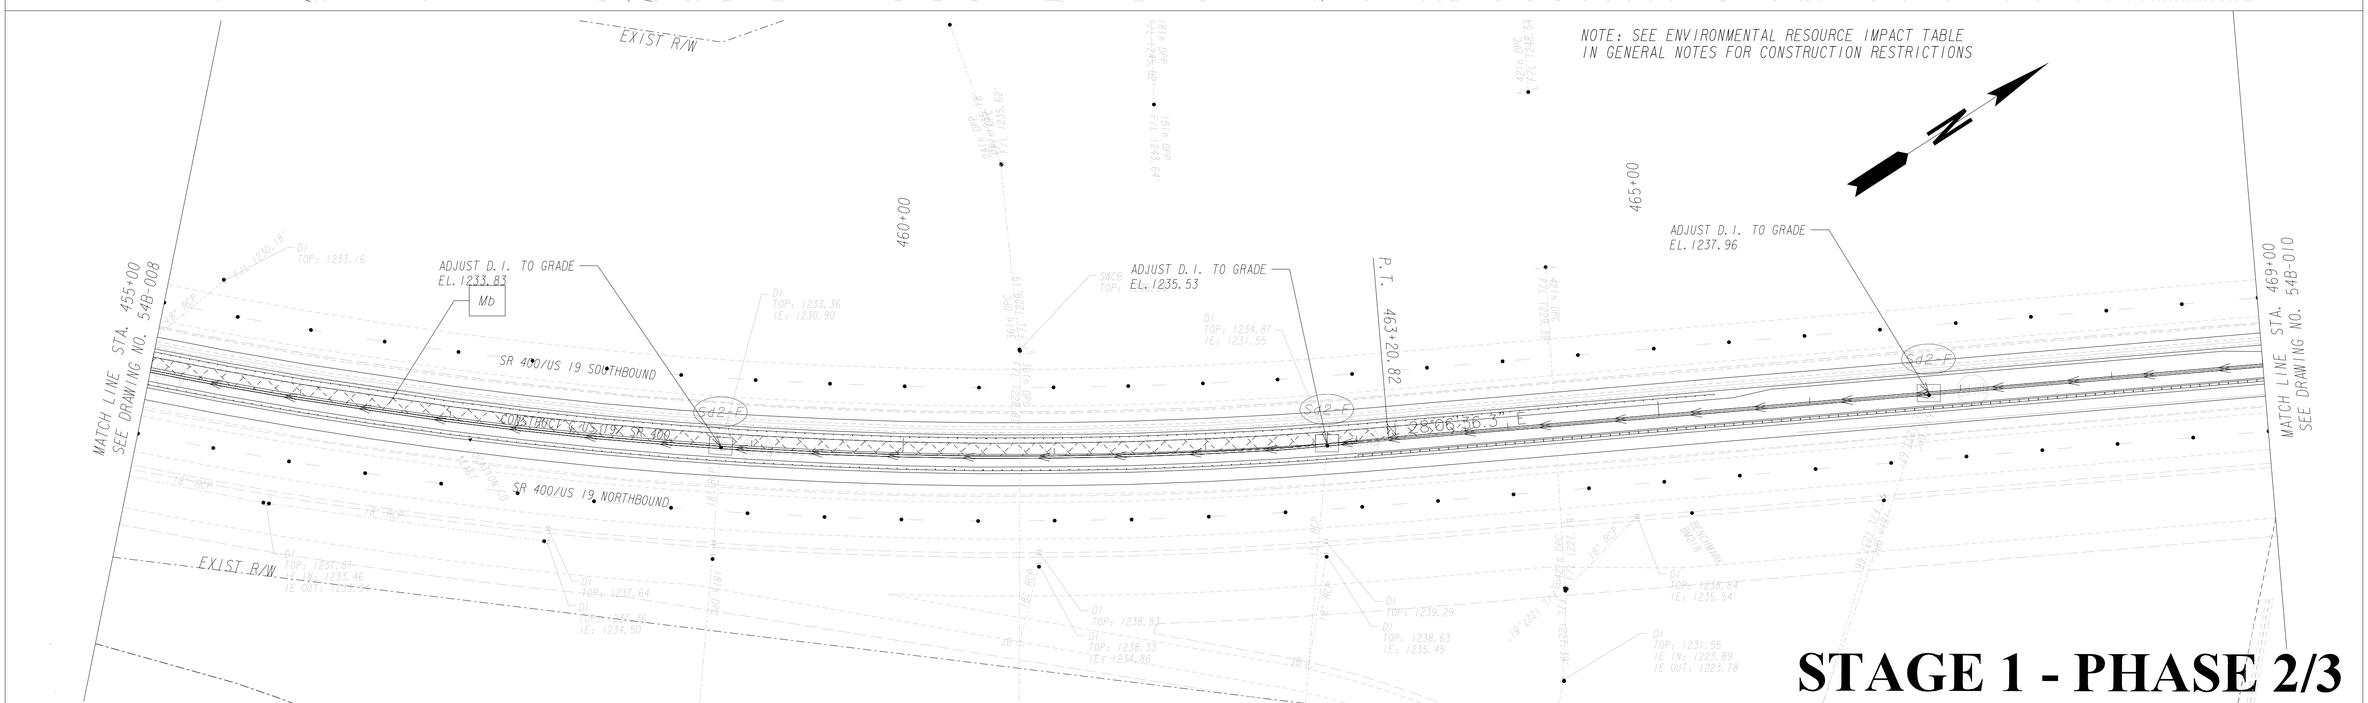


SCALE IN FEET
0 50 100 200

INFRASTRUCTURE CONSULTING & ENGINEERING

| REVISION DATES | | |
|---|---|---|
| | | |
| | | |
| | | |
| | | |
| | | |
| | | |

STATE OF GEORGIA
DEPARTMENT OF TRANSPORTATION

OFFICE: INNOVATIVE DELIVERY

INITIAL, INTERMEDIATE, & FINAL PHASE
SR 400 WIDENING

DRAWING No. 54B-009