STATE	PROJECT NUMBER	SHEET NO.	TOTAL SHEETS
GA	PI 0013367		

RELEASED FOR CONSTRUCTION- 1/19/2016

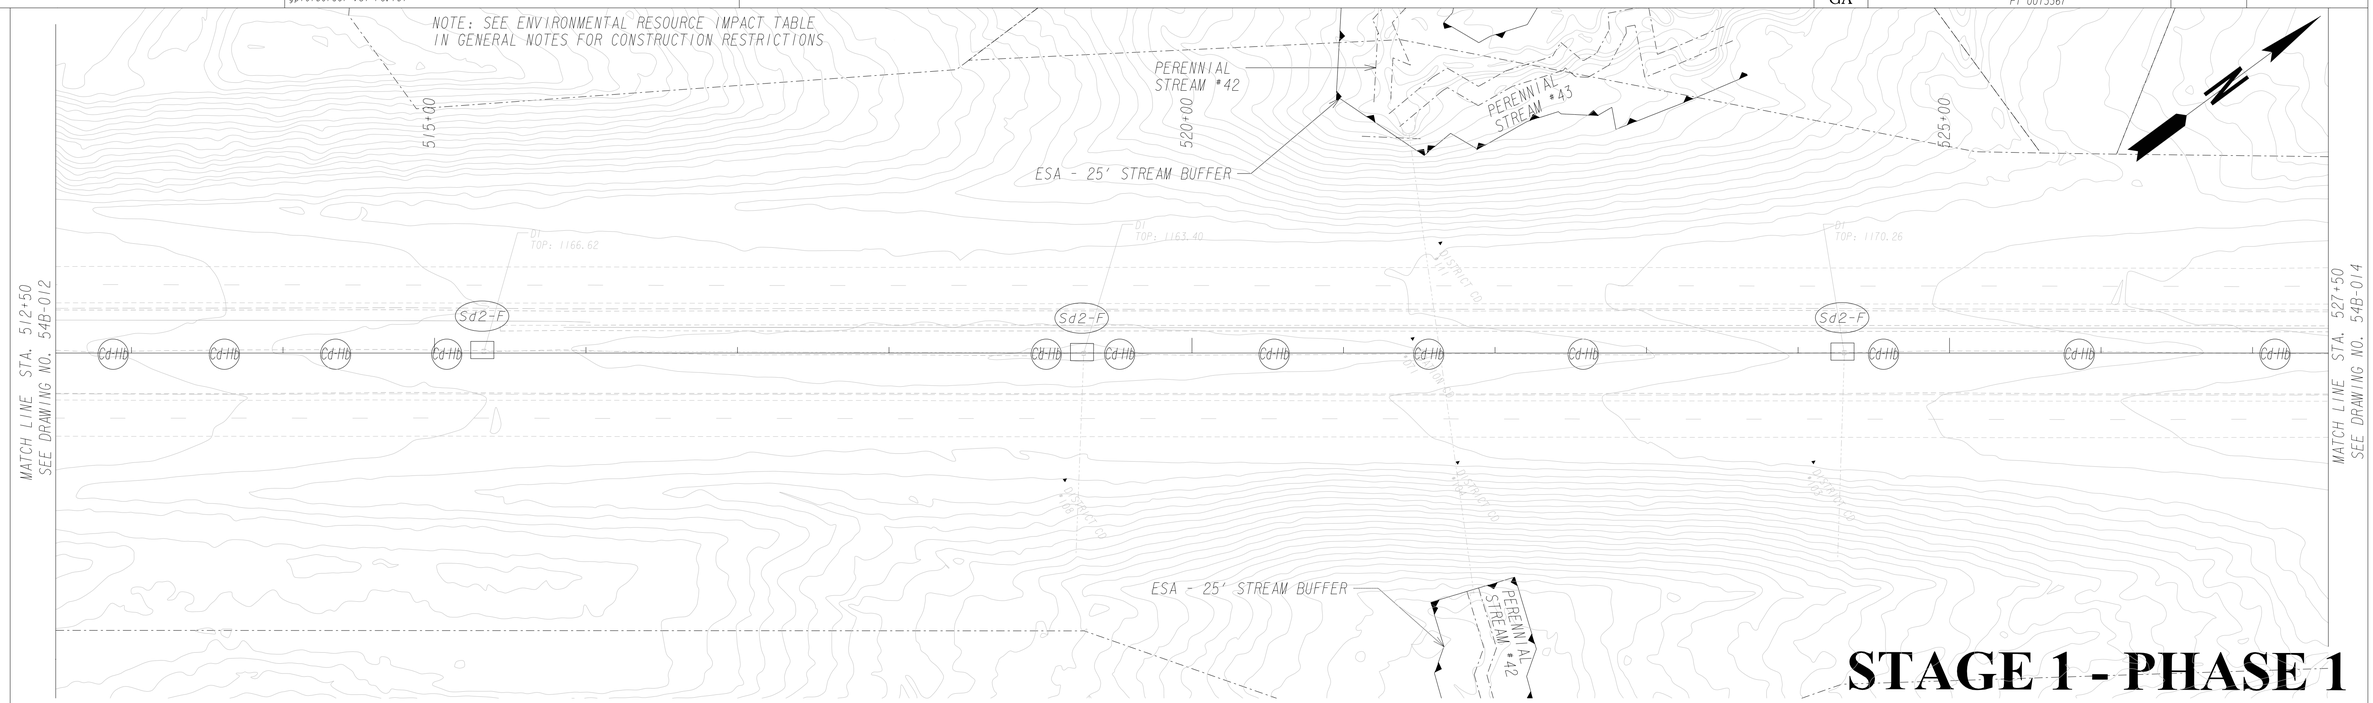

STAGE 1 - PHASE 1

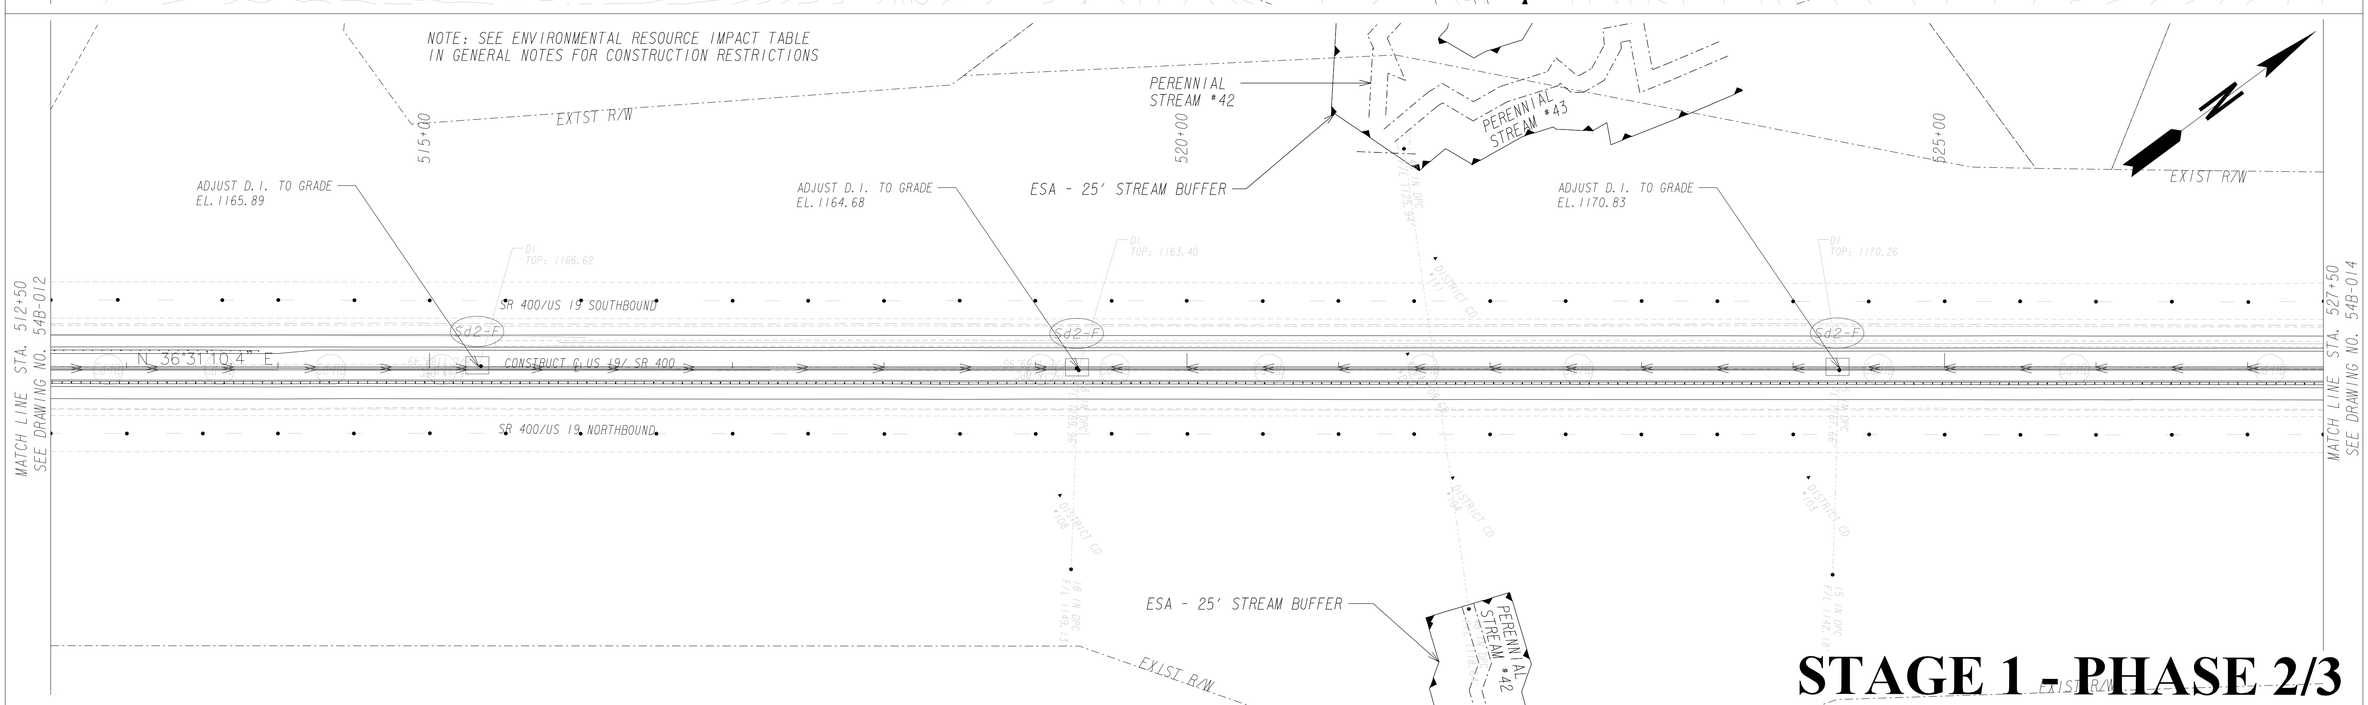

STAGE 1 - PHASE 2/3

SCALE IN FEET
0 50 100 200

INFRASTRUCTURE CONSULTING & ENGINEERING

REVISION DATES		

STATE OF GEORGIA
DEPARTMENT OF TRANSPORTATION

OFFICE: INNOVATIVE DELIVERY

INITIAL, INTERMEDIATE, & FINAL PHASE
SR 400 WIDENING

DRAWING No. 54B-013