STATE	PROJECT NUMBER	SHEET NO.	TOTAL SHEETS
GA	0013367		

RELEASED FOR CONSTRUCTION - 10/19/2015

Primary Sampled Feature	Location (Station and Offset)
C Up	129+80, 140 ft LT
C Dn	129+77, 155 ft RT
D	134+76, 91.5 ft RT
E	138+50, 108 ft RT
I	152+79, 132 ft LT
J	175+30, 95 ft, RT
R UP	239+21, 202 ft LT
R Dn	235+88, 148 ft, RT
S	241+16, 93 ft RT
Z	281+36, 95 ft LT

NOTES: UPSTREAM WATERSHEAD AREA NOT SHOWN ON MAP.
ESA- SEE GENERAL NOTES 'ENVIRONMENTAL RESOURCES IMPACT TABLE' FOR CONSTRUCTION RESTRICTIONS.

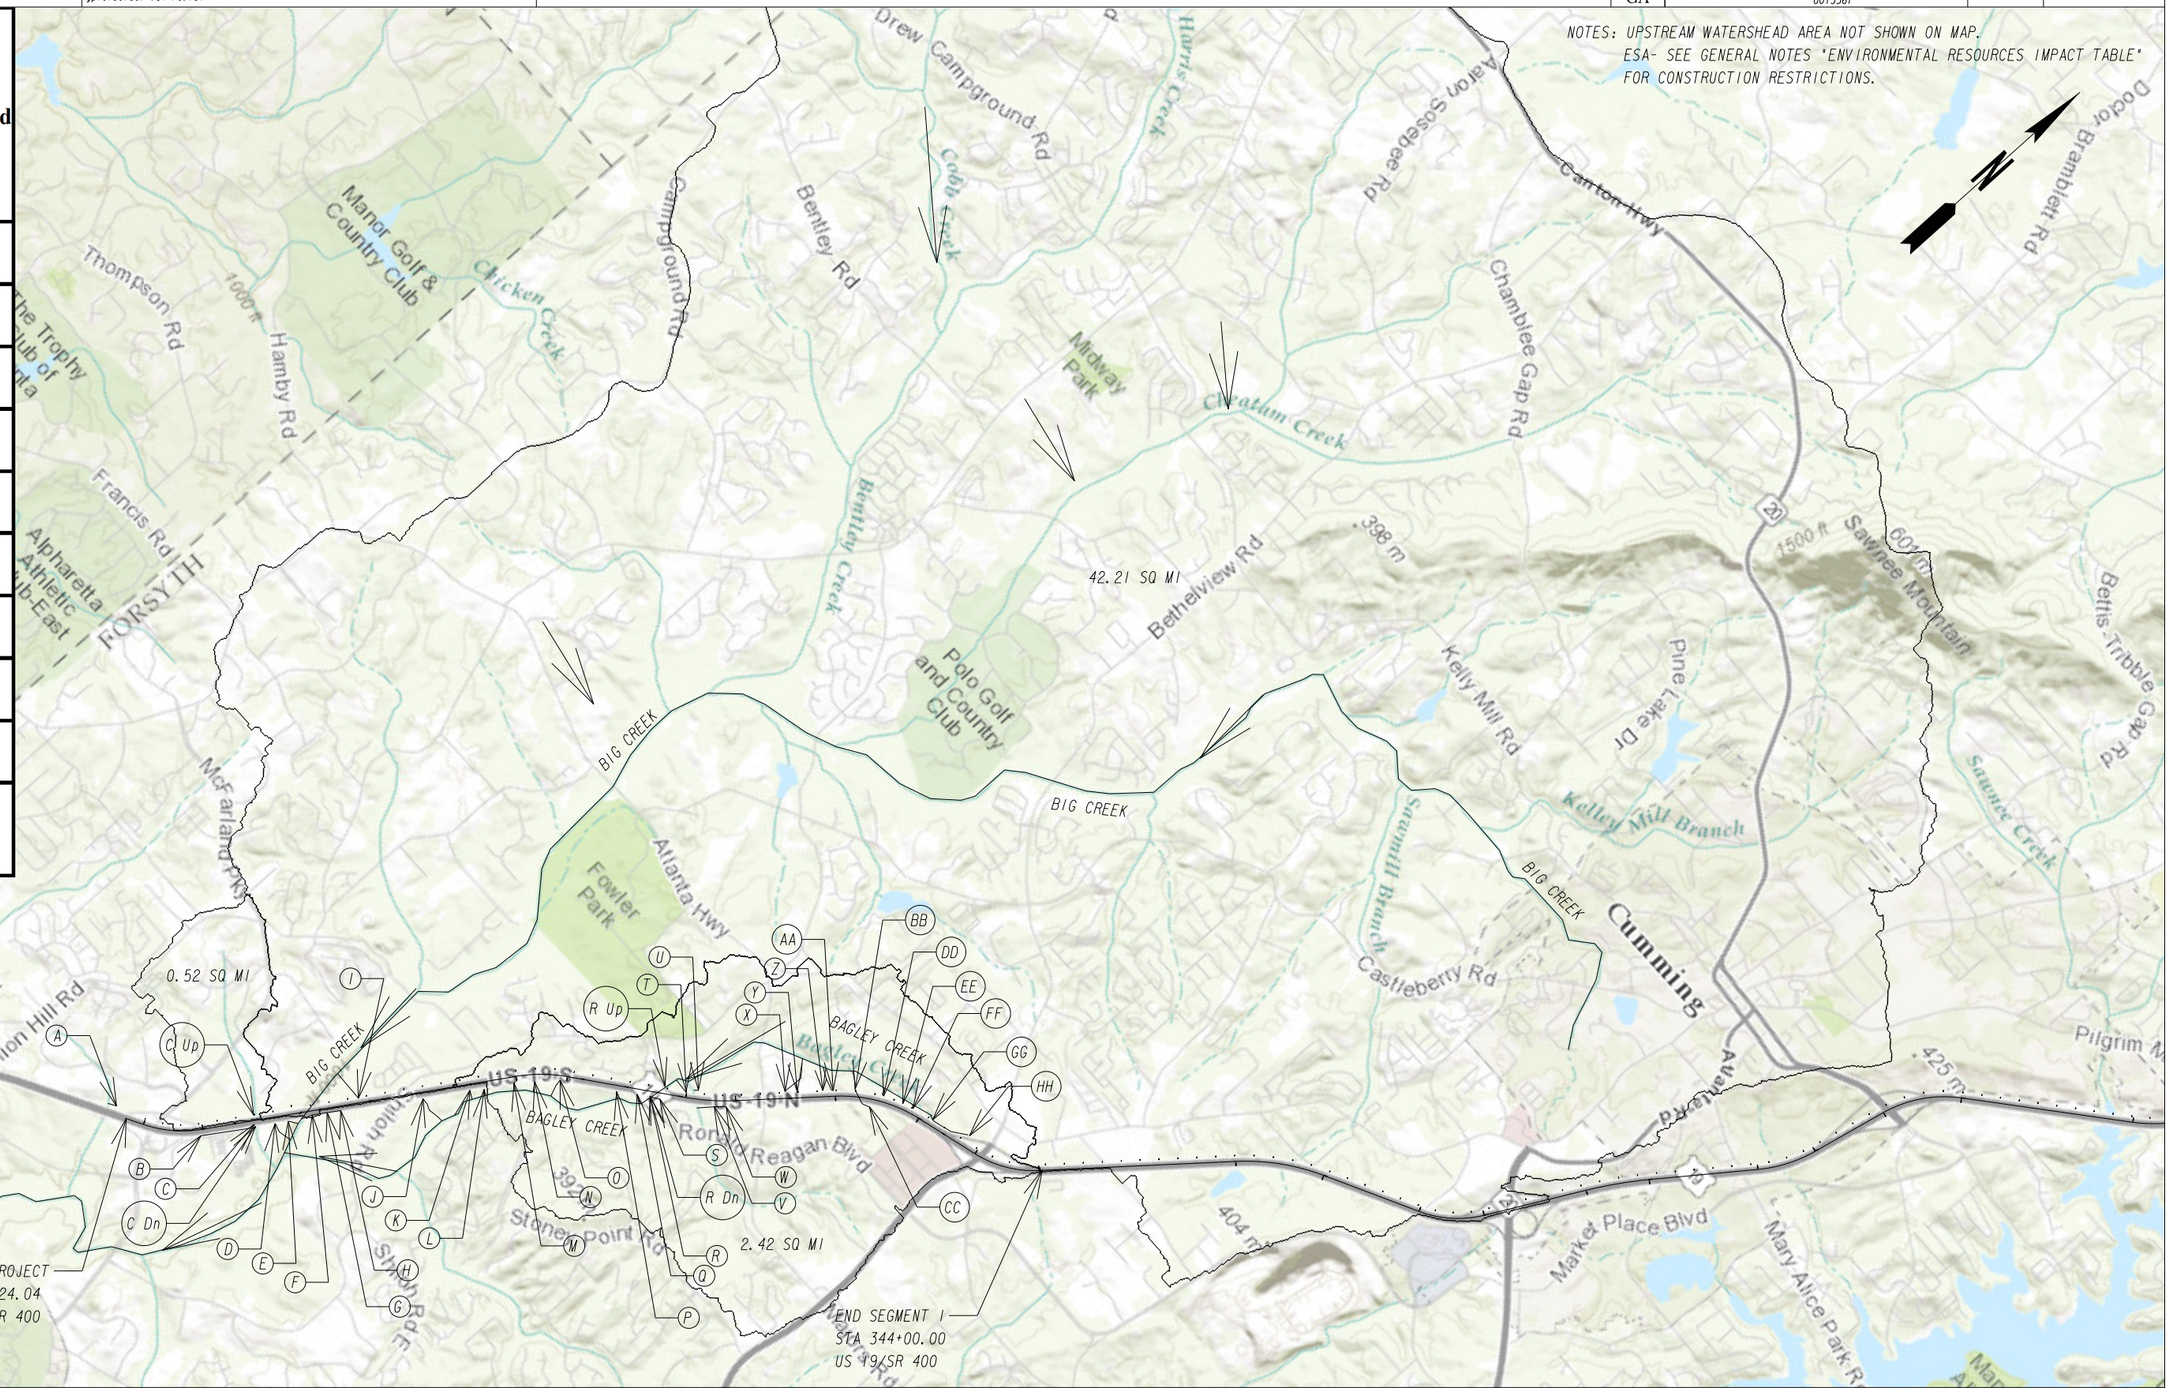

PROPERTY AND EXISTING R/W LINE
REQUIRED R/W LINE
CONSTRUCTION LIMITS
EASEMENT FOR CONSTR & MAINTENANCE OF SLOPES
EASEMENT FOR CONSTR OF SLOPES
EASEMENT FOR CONSTR OF DRIVES

BEGIN LIMIT OF ACCESS.....BLA
END LIMIT OF ACCESS.....ELA
LIMIT OF ACCESS
REQ'D R/W & LIMIT OF ACCESS

SCALE IN FEET
0 2000 4000 8000

INFRASTRUCTURE CONSULTING & ENGINEERING

REVISION DATES		

STATE OF GEORGIA
DEPARTMENT OF TRANSPORTATION
OFFICE: INNOVATIVE DELIVERY

WATERSHED MAP
SITE MONITORING PLAN
SR 400 WIDENING

DRAWING No. 55A-001

3/1/2007 GPLN