STATE	PROJECT NUMBER	SHEET NO.	TOTAL SHEETS
GA	0013367		

Primary Sampled Feature	Location (Station and Offset)
4C Up	143+00, 135 ft, LT
4C Dn	140+55, 145 ft, RT
7C	157+53, 153 ft, LT
18C	248+11, 203 ft, LT
30C	297+15, 163 ft, LT
36C	321+73, 331 ft, LT
37C	349+65, 163 ft, RT
43C	395+50, 114 ft, RT
46C	415+50, 140 ft, LT
49C	450+35, 140 ft, RT
51C	460+73, 232 ft, RT
53C	478+18, 717 ft, RT
54C	490+03, 221 ft, RT
62C	553+66, 209 ft, RT
67C	622+13, 144 ft, RT
70C	657+22, 145 ft, RT
72C	698+05, 250 ft, RT
74C	713+00, 206 ft, RT

NOTES: UPSTREAM WATERSHEAD AREA NOT SHOWN ON MAP.
ESA- SEE GENERAL NOTES "ENVIRONMENTAL RESOURCES IMPACT TABLE" FOR CONSTRUCTION RESTRICTIONS.

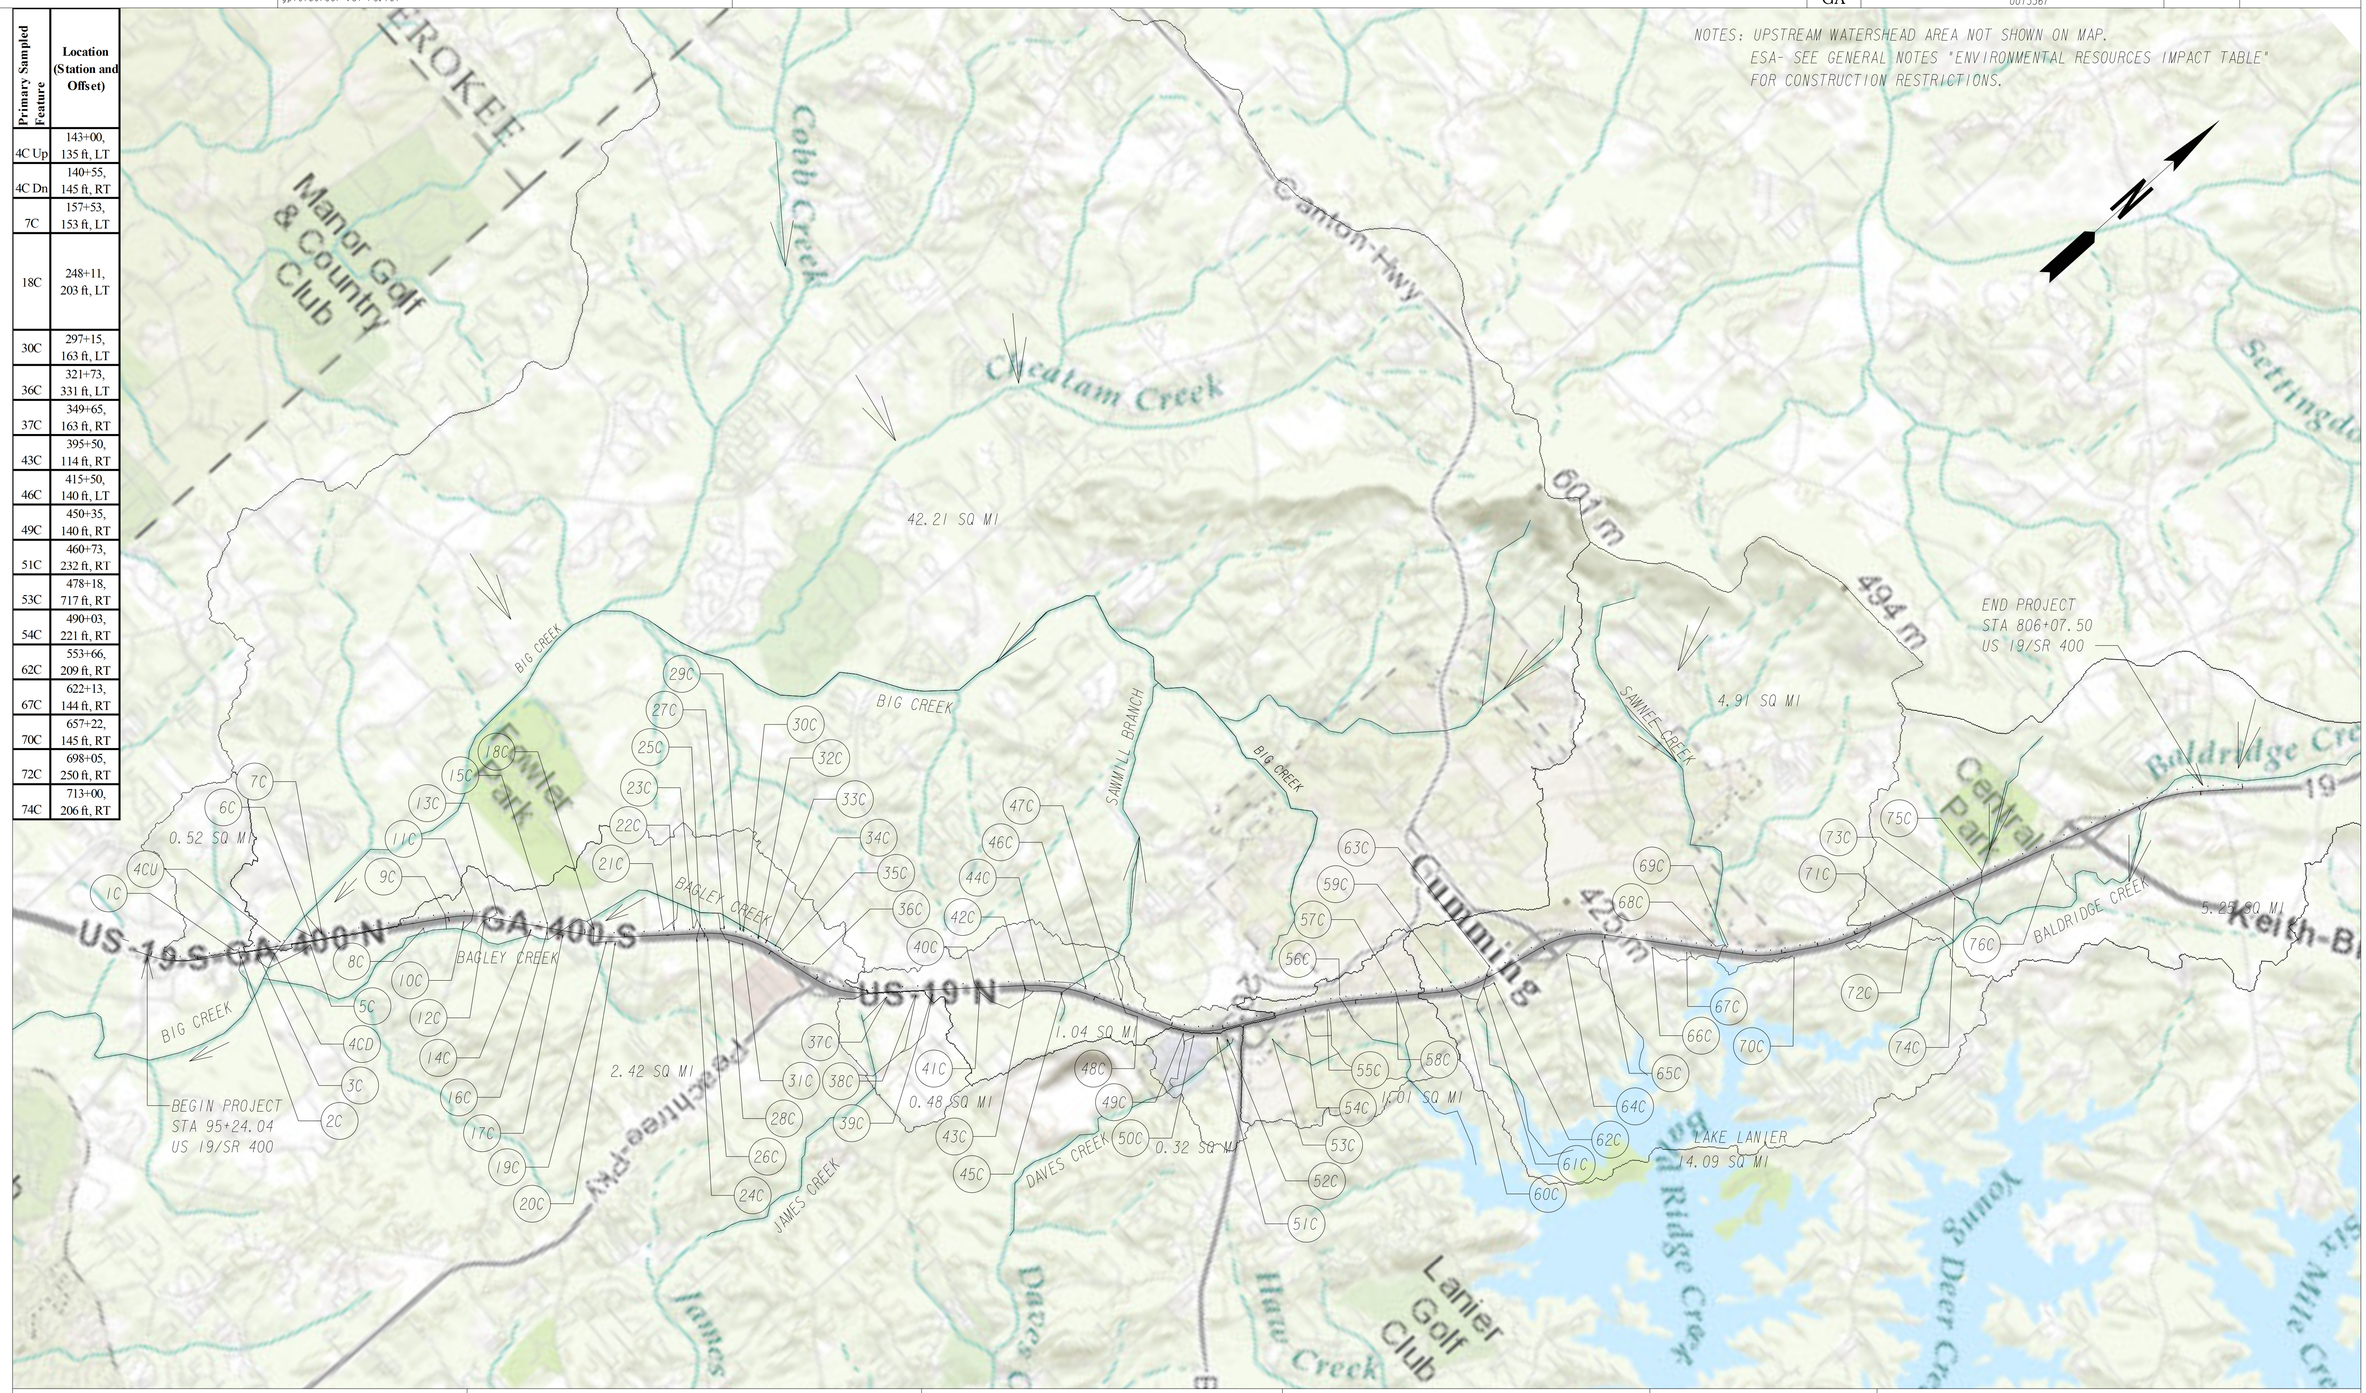

PROPERTY AND EXISTING R/W LINE
REQUIRED R/W LINE
CONSTRUCTION LIMITS
EASEMENT FOR CONSTR & MAINTENANCE OF SLOPES
EASEMENT FOR CONSTR OF SLOPES
EASEMENT FOR CONSTR OF DRIVES

BEGIN LIMIT OF ACCESS.....BLA
END LIMIT OF ACCESS.....ELA
LIMIT OF ACCESS
REQ'D R/W & LIMIT OF ACCESS

SCALE IN FEET
0 2500 5000 7500

INFRASTRUCTURE CONSULTING & ENGINEERING

REVISION DATES		

STATE OF GEORGIA
DEPARTMENT OF TRANSPORTATION
OFFICE: INNOVATIVE DELIVERY

WATERSHED MAP
SITE MONITORING PLAN

SR 400 WIDENING-OUTSIDE SHOULDER

DRAWING No. 55C-001

3/1/2007 GPLN