OF QUANTITIES

DRAWING INDEX

| DRAWING NUMBER | DESCRIPTION |
|---|---|
| 67137-1 | VICINITY MAP & DRAWING INDEX |
| 67137-2 | PROJECT LAYOUT PLAN |
| 67137-3 | RUNWAY CENTERLINE PROFILE |
| 67137-4 | RUNWAY GRADING PLAN |
| 67137-5 | BORROW AREA GRADING PLAN AND TYPICAL SECTIONS |
| 67137-6 | MISCELLANEOUS DETAILS |
| 67137-7 | RUNWAY MARKING & LIGHTING PLAN |
| 67137-8 & 9 | RUNWAY CROSS SECTIONS |
| 67137-10 | RUNWAY & BORROW AREA CROSS SECTIONS |
| 67137-11 | BORROW AREA CROSS SECTIONS |

# CORNELIUS-MOORE FIELD

## CONSTRUCTION PLANS

## FOR

## EXTENDING RUNWAY 10-28 600 FT.

F.A.A. PROJECT NO. 9-09-056- 02

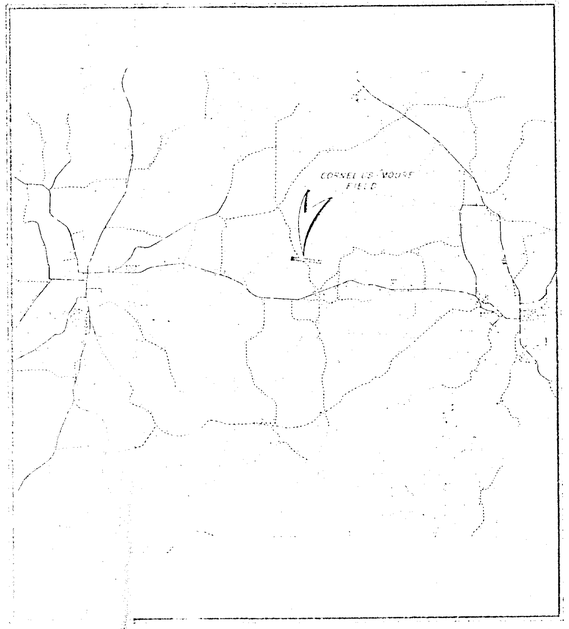


VICINITY MAP

| NO | DATE | BY | REVISION |
|---|---|---|---|

EXTEND RUNWAY 10-28

FOR
CORNELIUS-MOORE FIELD
CEDARTOWN, GEORGIA

ROBERT AND COMPANY ASSOCIATES
ENGINEERS
84 PEACHTREE, N.W.
ATLANTA 3, GEORGIA

DRAWN BY W.P.H. | CHECKED BY

DEPARTMENT MUNICIPAL

VICINITY MAP AND DRAWING IND

SCALE AS SHOWN

DWG. No 67137-1

DATE JUNE

SHEET 1