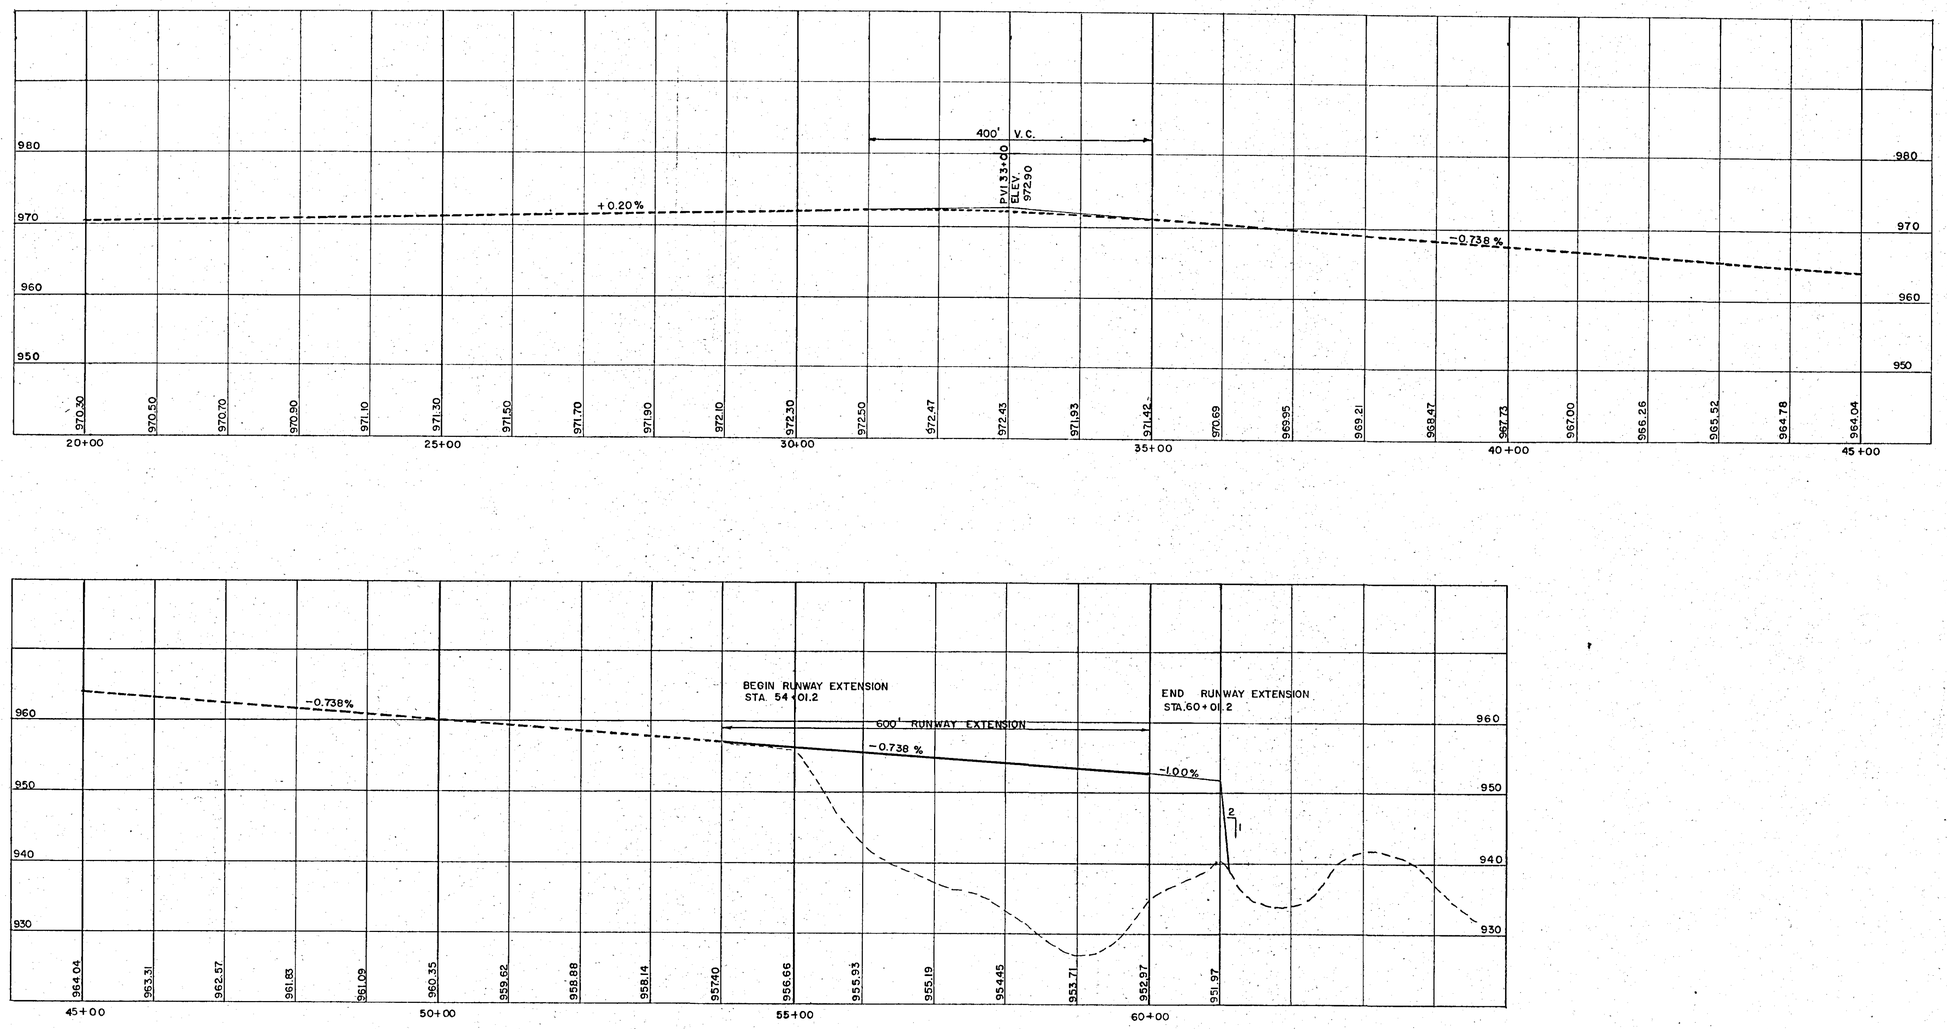

CENTERLINE PROFILE — RUNWAY 10-28

SCALE: HOR: 1"=100' VERT: 1"=10'

NO.	DATE	BY	REVISION

EXTEND RUNWAY 10-28

FOR: CORNELIUS-MOORE FIELD
CEDARTOWN, GEORGIA

ROBERT AND COMPANY ASSOCIATES
ENGINEERS
96 POPLAR ST., N. W.
ATLANTA 3, GEORGIA

DRAWN BY RMG | CHECKED BY

DEPARTMENT MUNICIPAL

RUNWAY CENTERLINE PROFILE

SCALE: AS SHOWN

DWG. NO. 67137-3

DATE JUNE-1968

SHEET 3 OF 11 SHEETS

NOT Released For Construction