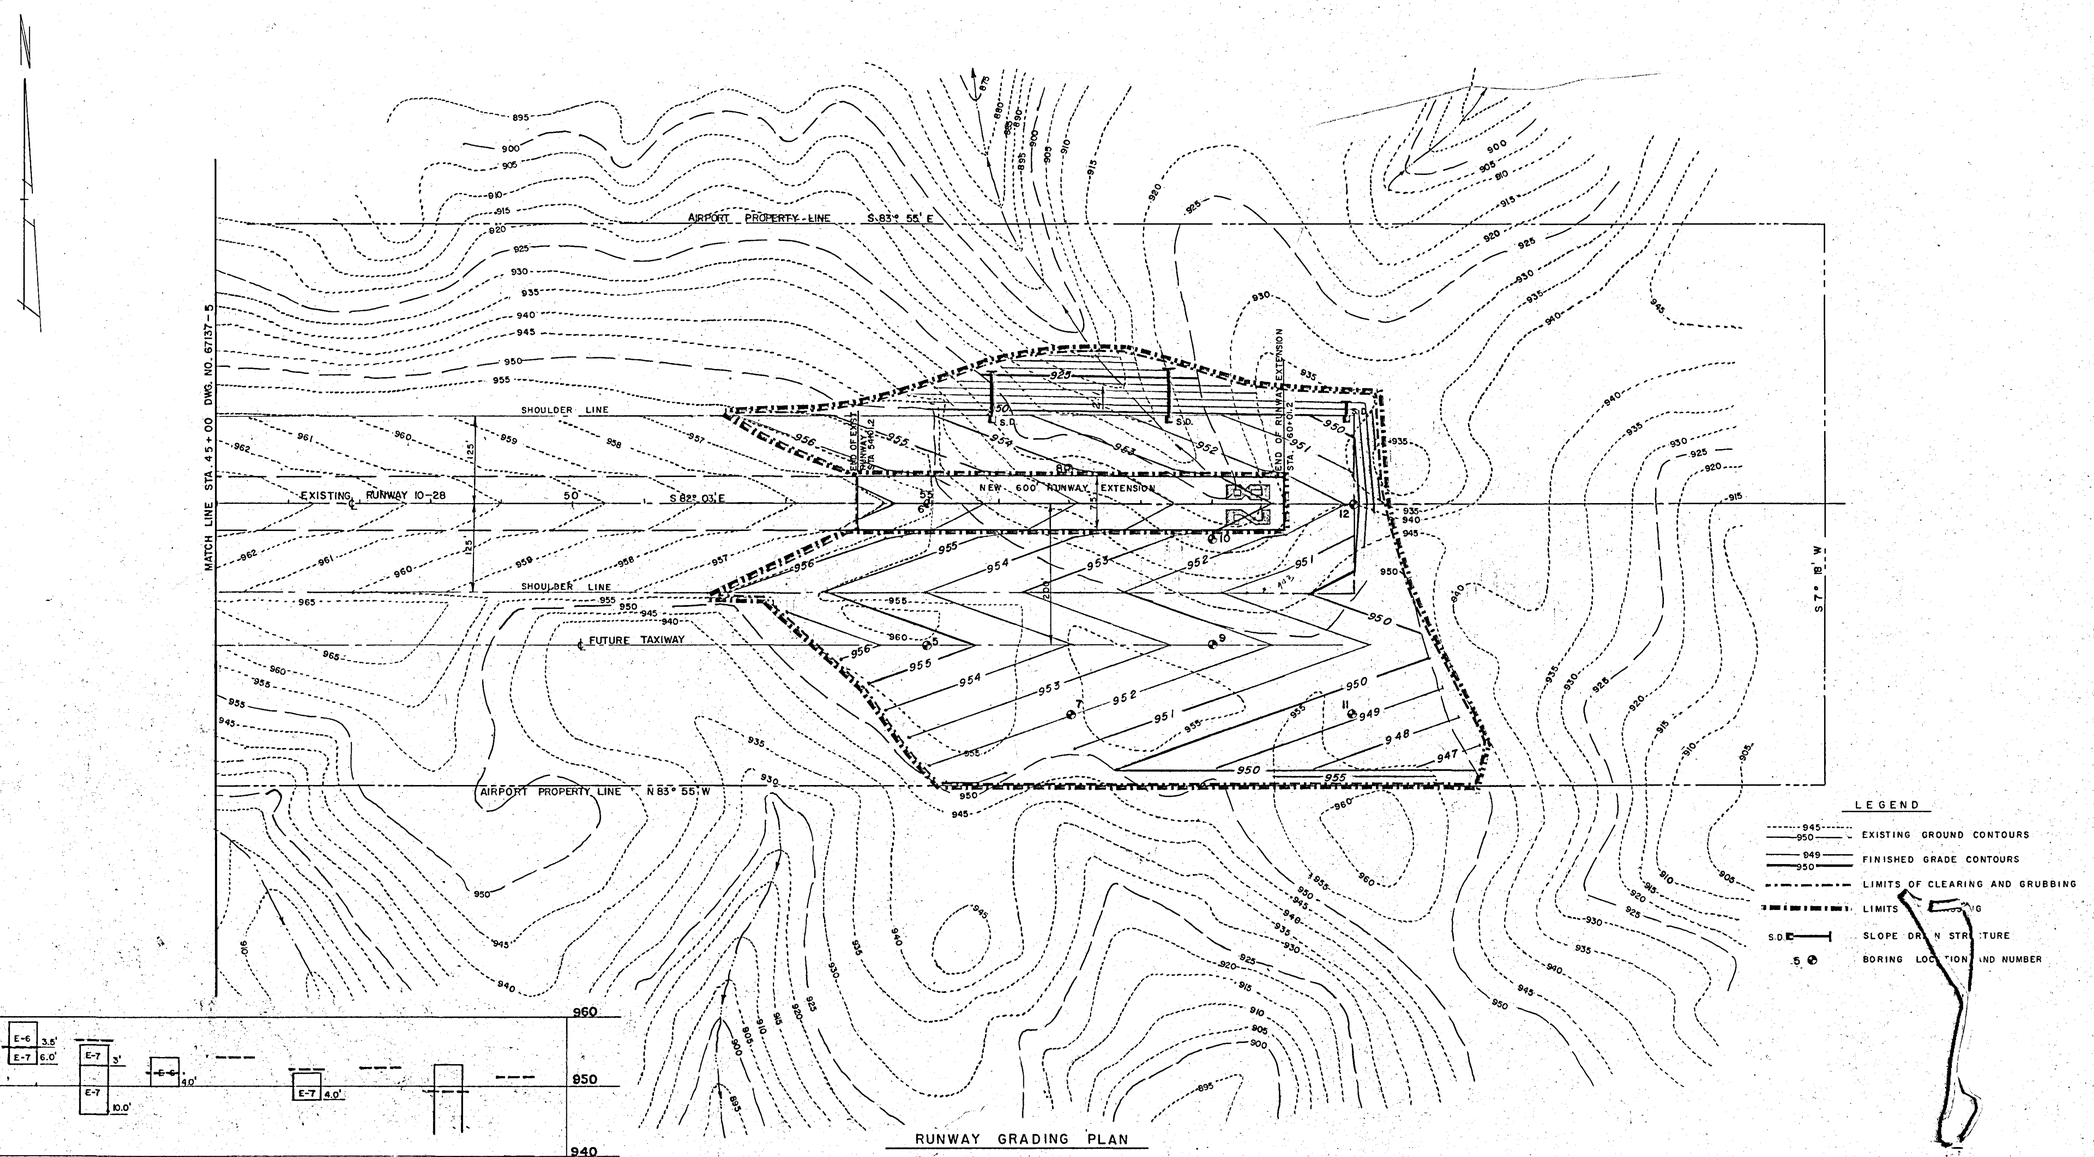

RUNWAY GRADING PLAN

1" = 100'

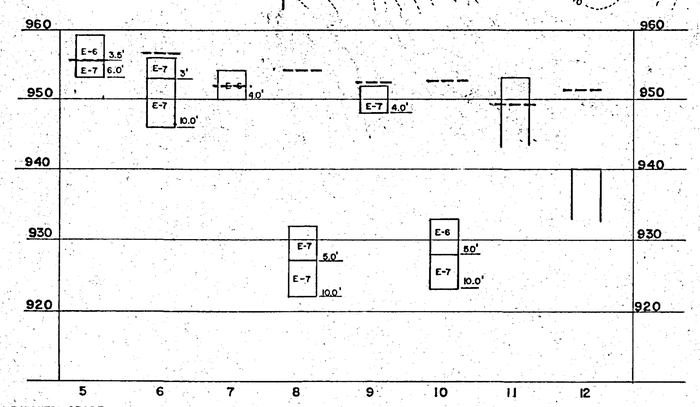

B O R I N G L O G

NO.	DATE	BY	REVISION

EXTEND RUNWAY 10-28

FOR:
CORNELIUS-MOORE FIELD
CEDARTOWN, GEORGIA

ROBERT AND COMPANY ASSOCIATES
ENGINEERS
96 POPLAR ST., N. W.
ATLANTA 3, GEORGIA

DRAWN BY R.M.G. | CHECKED BY

DEPARTMENT MUNICIPAL

RUNWAY GRADING PLAN

SCALE: AS SHOWN

DWG. NO. 67137-4

DATE JUNE-1968

SHEET 4 OF 11 SHEETS

Issued For Construction