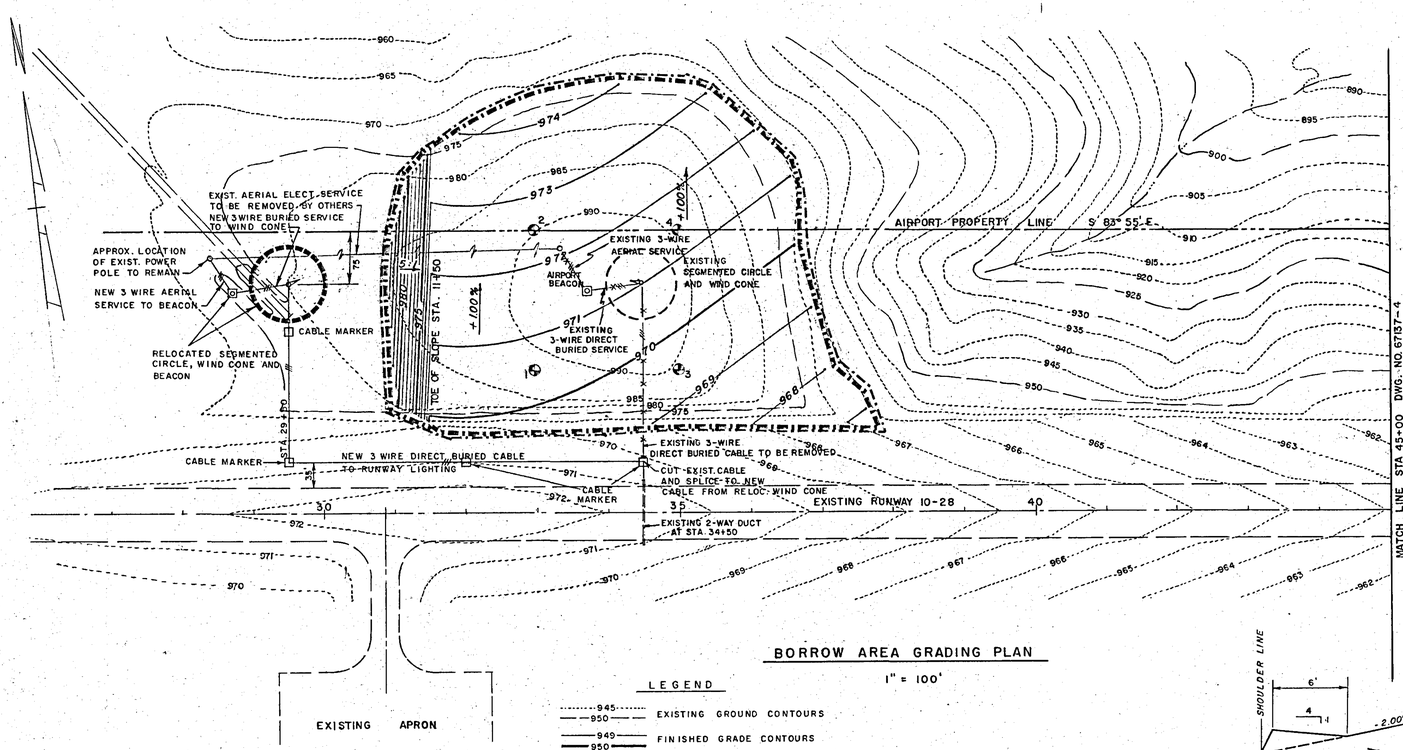

BORROW AREA GRADING PLAN

1" = 100'

LEGEND

- 945 — EXISTING GROUND CONTOURS
- 950 — EXISTING GROUND CONTOURS
- 949 — FINISHED GRADE CONTOURS
- 950 — FINISHED GRADE CONTOURS
- LIMITS OF CLEARING AND GRUBBING
- LIMITS OF GRASSING
- 2 ⊗ BORING LOCATION AND NUMBER

BORING LOG

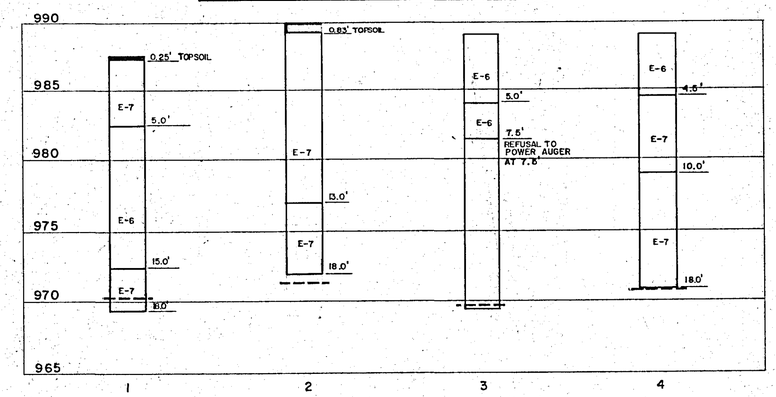

FINISHED GRADE

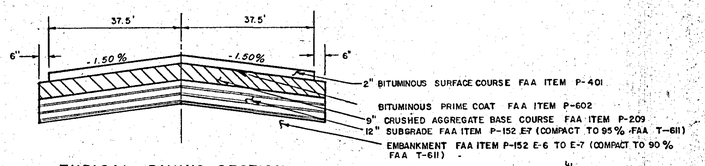

TYPICAL PAVING SECTION

N.T.S.

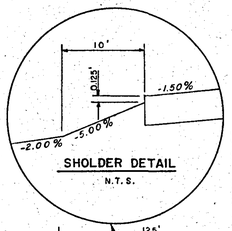

SHOLDER DETAIL

N.T.S.

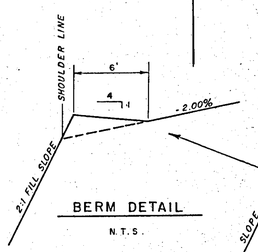

BERM DETAIL

N.T.S.

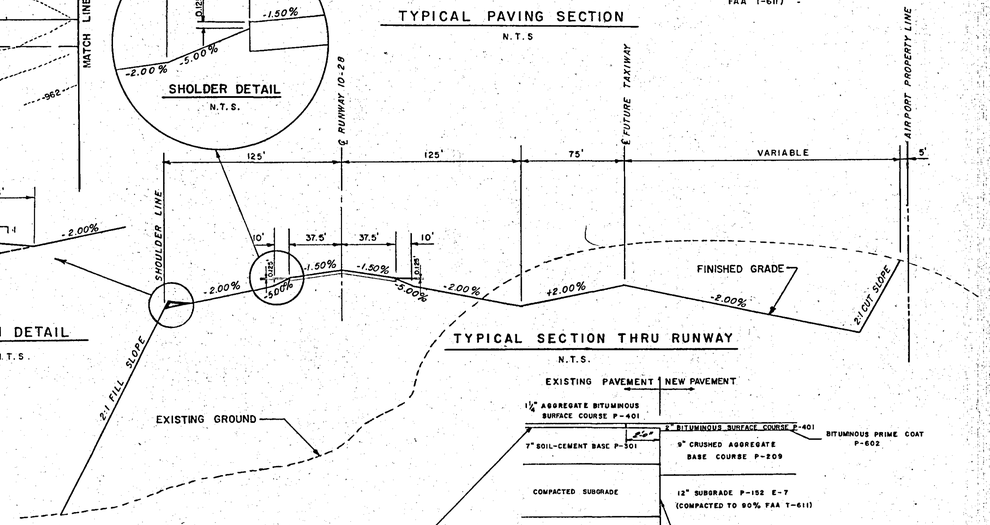

TYPICAL SECTION THRU RUNWAY

N.T.S.

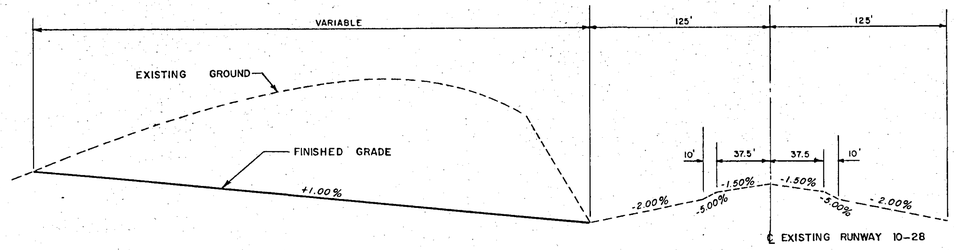

TYPICAL SECTION THRU BORROW AREA

N.T.S.

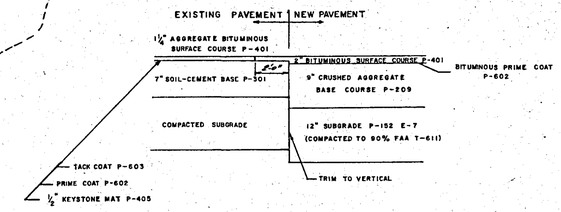

NEW PAVEMENT TO EXISTING PAVEMENT DETAIL

N.T.S.

NO.	DATE	BY	REVISION

EXTEND RUNWAY 10-28

FOR: CORNELIUS-MOORE FIELD
CEDARTOWN, GEORGIA

ROBERT AND COMPANY ASSOCIATES
ENGINEERS
96 POPLAR ST., N.W.
ATLANTA 3, GEORGIA

DRAWN BY R.M.G. | CHECKED BY

DEPARTMENT MUNICIPAL

BORROW AREA GRADING PLAN AND TYPICAL SECTIONS

SCALE: AS SHOWN

DWG. NO. 67137-5

DATE JUNE-1968

SHEET 5 OF 11 SHEETS

NOT Released For Construction

K+E PHOENIX TRACING CLOTH 79744 05-0667