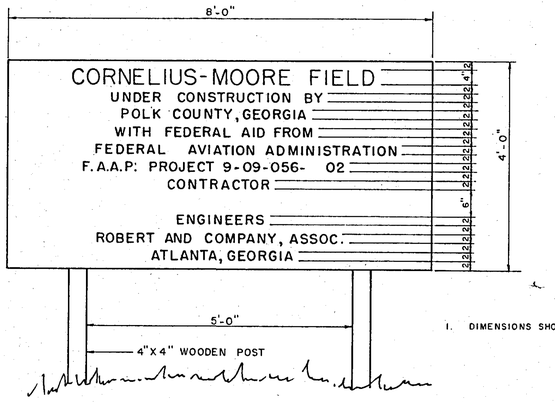

1. DIMENSIONS SHOWN IN INCHES

PROJECT SIGN

N.T.S.

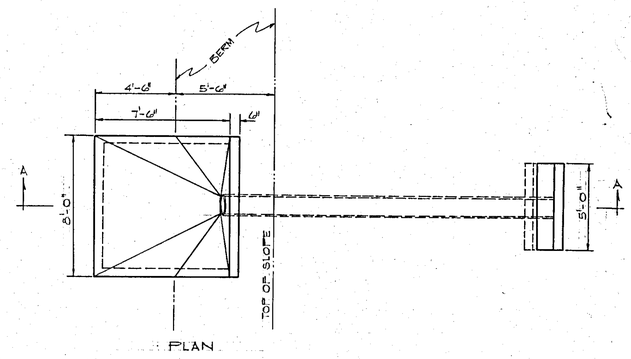

PLAN

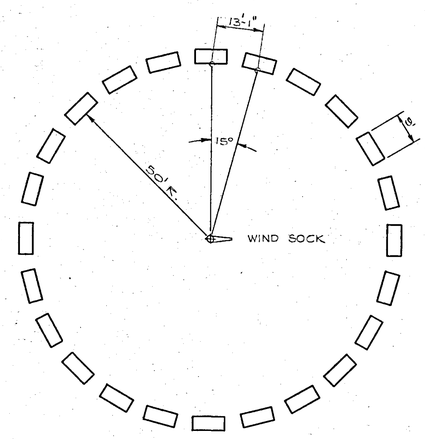

PLAN

1" = 20'

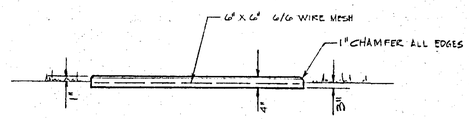

ELEVATION

N.T.S.

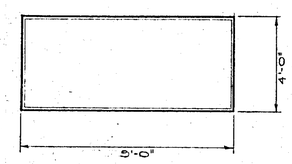

PLAN

N.T.S.

SLAB DETAILS

SEGMENTED CIRCLE DETAILS

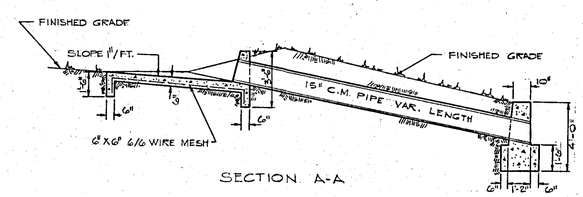

SECTION A-A

SLOPE DRAIN DETAILS

N.T.S.

NO.	DATE	BY	REVISION

EXTEND RUNWAY 10-28

FOR: CORNELIUS - MOORE FIELD
CEDARTOWN, GEORGIA

ROBERT AND COMPANY ASSOCIATES
ENGINEERS
96 POPLAR ST., N. W.
ATLANTA, GA. 30303

DRAWN BY W.P.H. | CHECKED BY

DEPARTMENT MUNICIPAL

MISCELLANEOUS DETAILS

SCALE: AS SHOWN

DWG. NO. 67137-6

DATE JUNE - 1968

SHEET 6 OF 11 SHEETS

Released For Construction