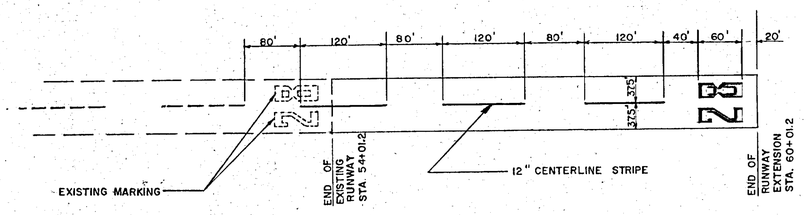

RUNWAY MARKING PLAN
SCALE: 1"=100'

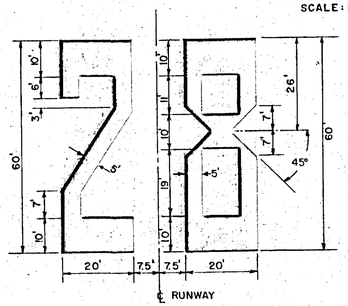

NUMERAL DETAIL
NO SCALE

NOTE: ALL RUNWAY MARKINGS TO BE WHITE.

GENERAL NOTES

1. NEW RUNWAY LIGHTS SHALL BE LOCATED 10'-0" FROM EDGE OF RUNWAY.
2. NO SPLICING IN CONDUCTORS BETWEEN LIGHT FIXTURES.
3. ALL UNDERGROUND CABLE INSTALLED IN ACCORDANCE WITH FAA SPEC. L-108
4. EXISTING MATERIALS MADE UNNECESSARY BY THE NEW INSTALLATION SHALL REMAIN THE PROPERTY OF THE OWNER.

LEGEND

- NEW L-840 FIXTURE - CLEAR
- EXISTING L-840 FIXTURE TO REMAIN
- NEW L-840 FIXTURE - GREEN
- EXISTING L-840 FIXTURE TO BE REMOVED
- NEW DIRECT BURIAL CABLE, 2-1/C NO. 10 AWG, 600V. FAA SPEC. L-824 TYPE A.

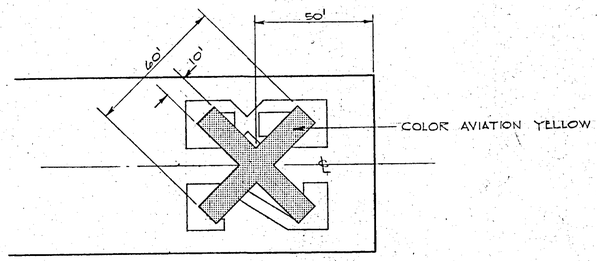

DETAIL OF CLOSED RUNWAY CROSS
1" = 30'

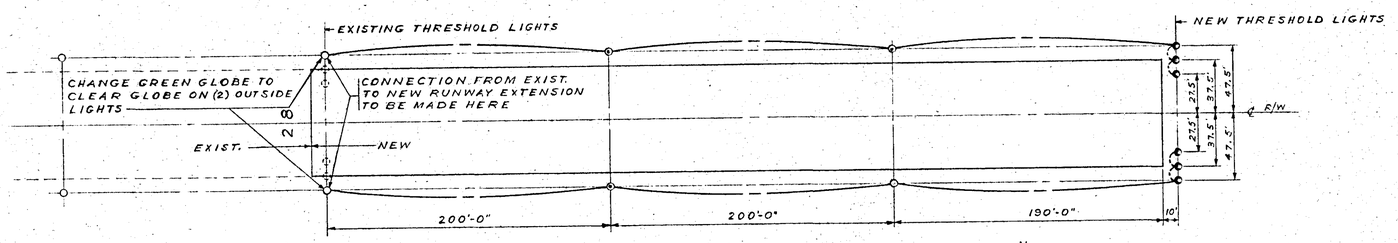

NEW RUNWAY 28 EXTENSION LIGHTING
SCALE: 1"=50'-0"

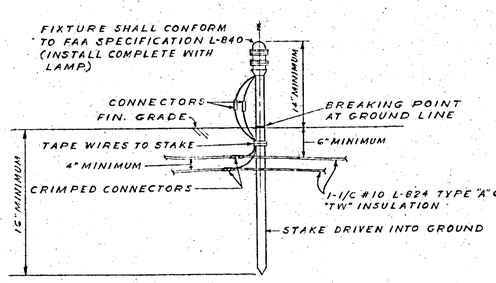

L-840 FIXTURE INSTALLATION DETAIL
(INSTALL PER SPECIFICATION L-122)

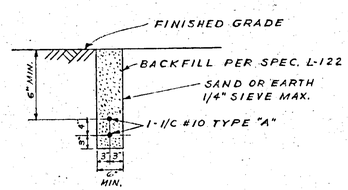

TYPICAL SECTION
CABLE TRENCH
N.T.S.

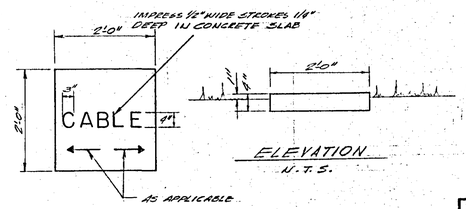

PLAN
CABLE MARKER
N.T.S.

ELEVATION
N.T.S.

NO.	DATE	BY	REVISION

EXTEND RUNWAY 10-28

FOR: CORNELIUS - MOORE FIELD
CEDARTOWN, GEORGIA

ROBERT AND COMPANY ASSOCIATES
ENGINEERS
96 POPLAR ST., N. W.
ATLANTA 3, GEORGIA

DRAWN BY R.K.H. | CHECKED BY SELTZER

DEPARTMENT MUNICIPAL
RUNWAY MARKING AND LIGHTING PLAN
SCALE: AS SHOWN
DWG. NO. 67137-7
DATE JUNE 1968
SHEET 7 OF 11

eased For Construction