CUT	4935 CY
FILL	14624 CY
FILL + 25%	18,280 CY

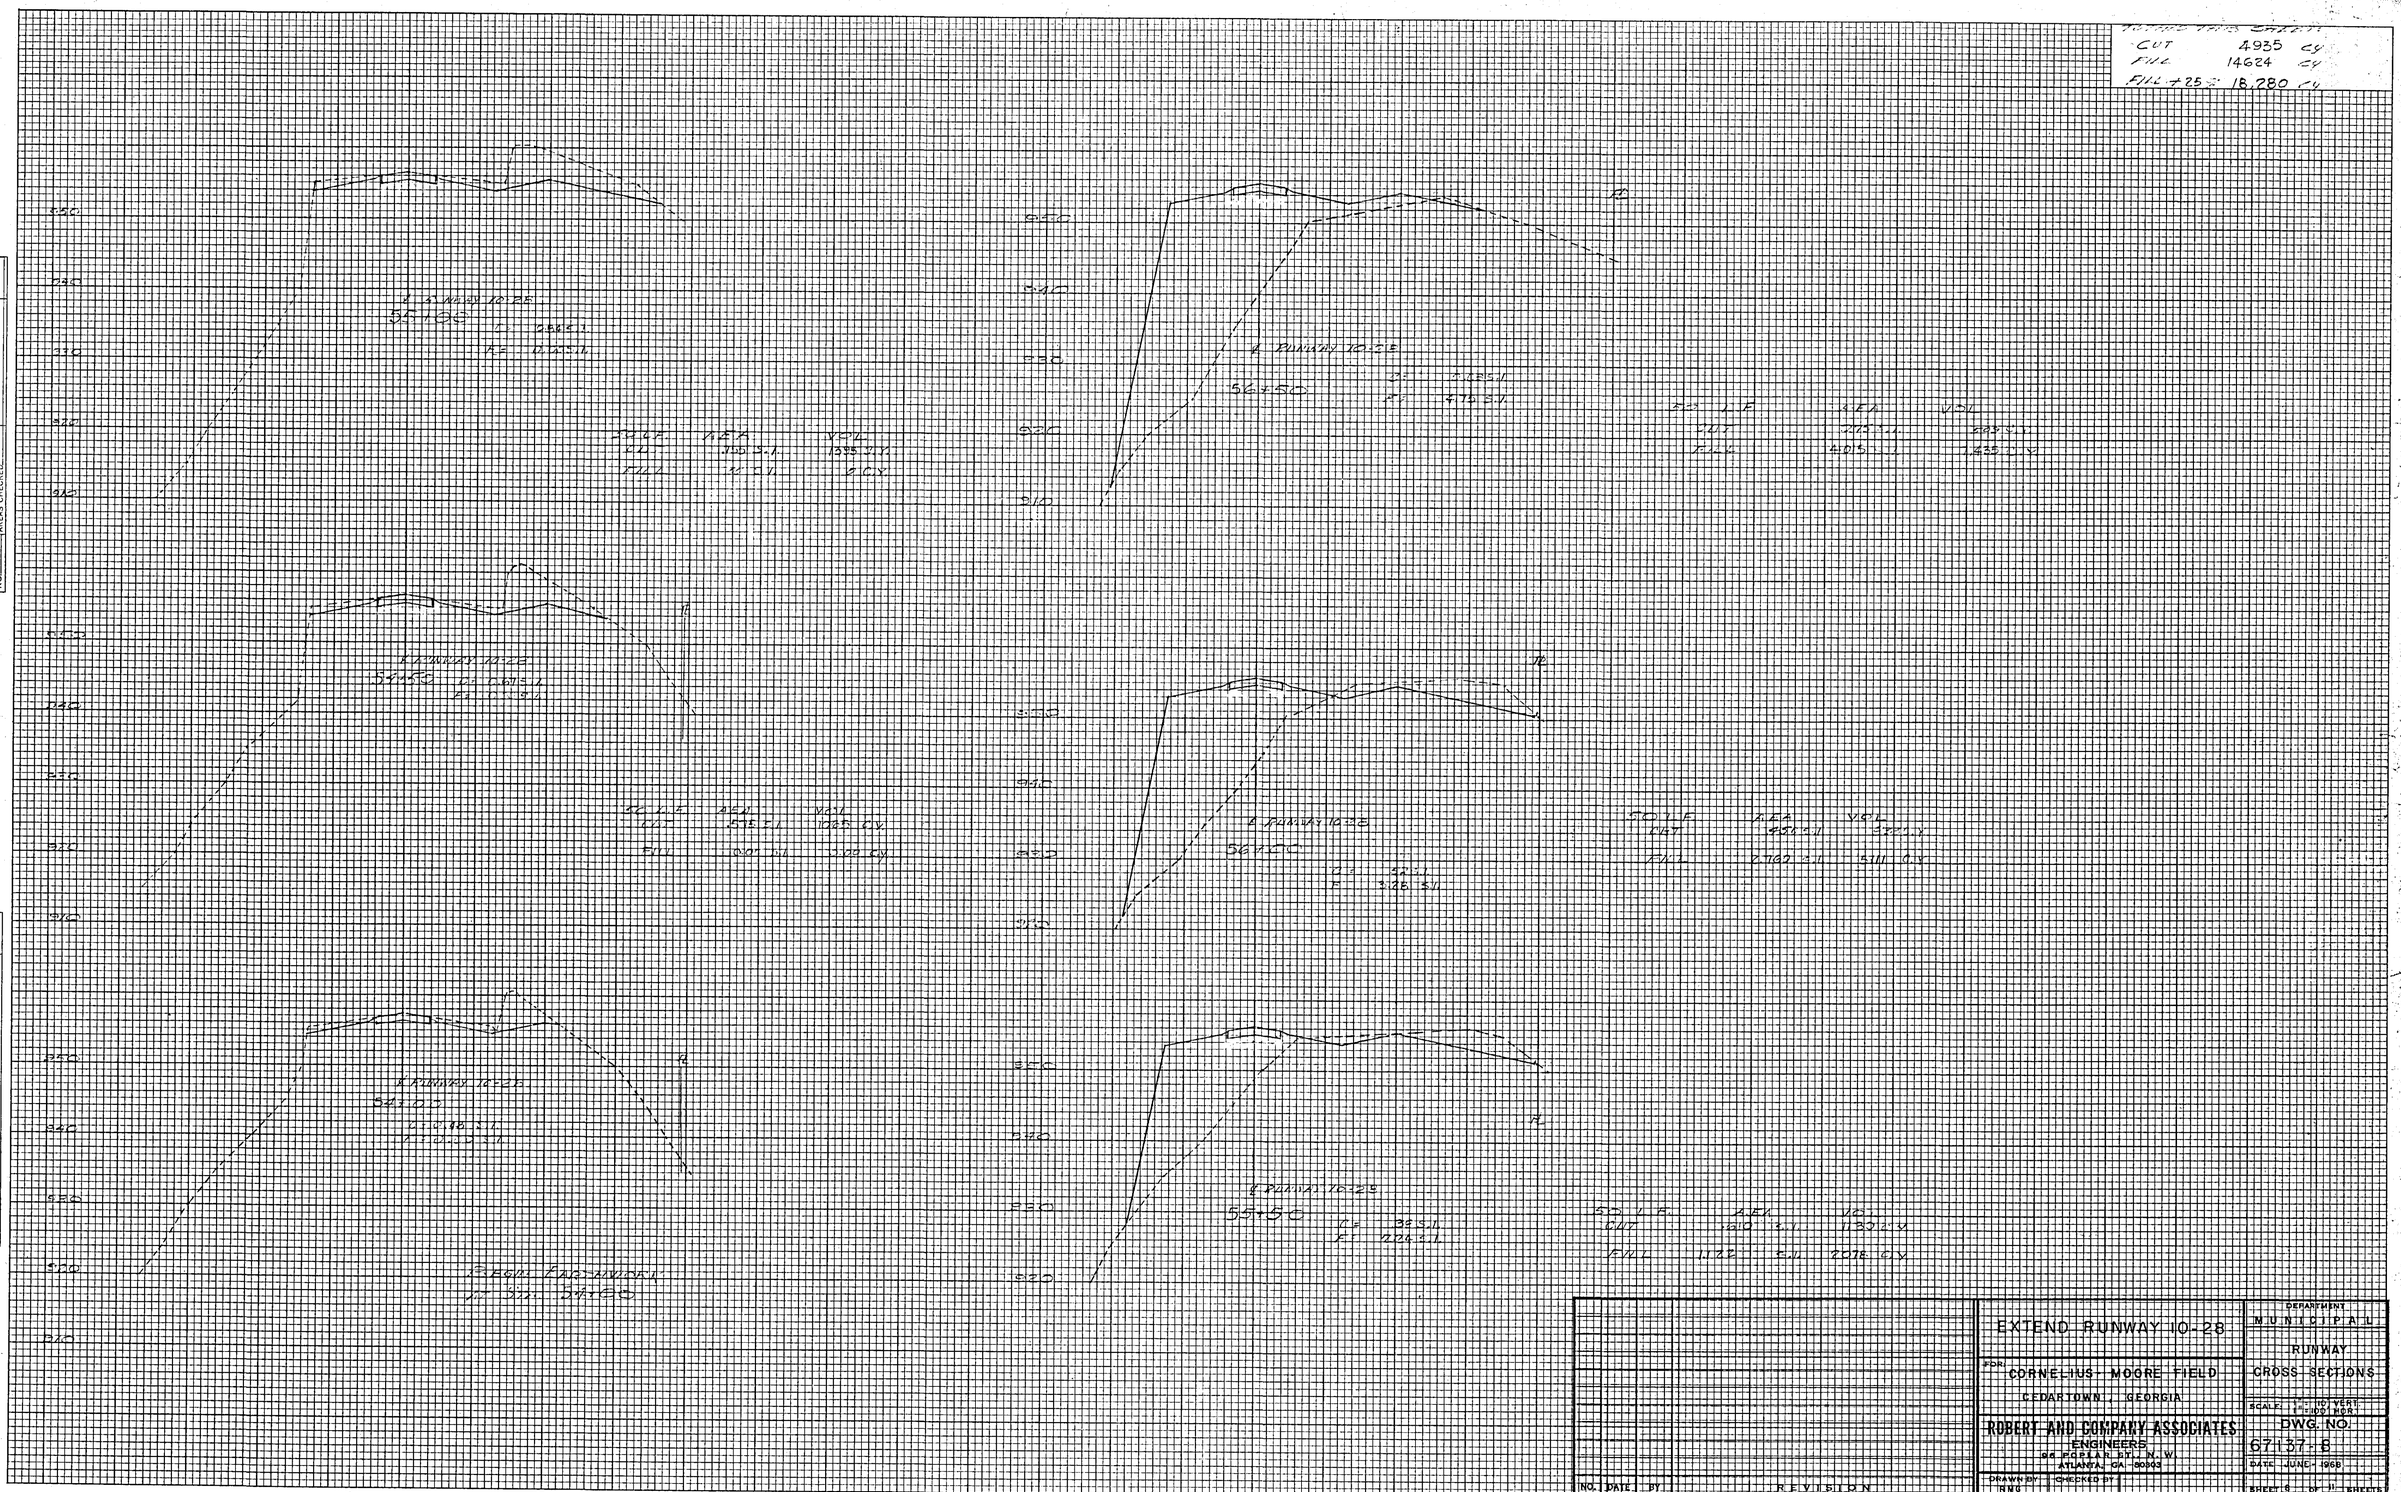

FINAL SURVEY	BY	DATE
SURVEYED		
PLOTTED		
TEMPLATE		
AREAS		
AREAS CHECKED		
NOTE BOOK		
NO.		

ORIGINAL SURVEY	BY	DATE
SURVEYED		
PLOTTED		
TEMPLATE		
AREAS		
AREAS CHECKED		
NOTE BOOK		
NO.		

NO.	DATE	BY	REVISION

EXTEND RUNWAY 10-28

FOR: CORNELIUS MOORE FIELD
CEDARTOWN, GEORGIA

ROBERT AND COMPANY ASSOCIATES
ENGINEERS
66 POPLAR ST., N.W.
ATLANTA, GA. 30303

DRAWN BY: RWG CHECKED BY:

DEPARTMENT: MUNICIPAL
RUNWAY
CROSS SECTIONS

SCALE: 1" = 10' VERT. 1" = 100' HOR.

DWG. NO. 67137-8

DATE: JUNE 1968

SHEET 8 OF 11 SHEETS

PLATE 3, CROSS SECTION
KEUFFEL & ESSER CO.

NOT Released For Construction