TOTALS THIS SHEET
CUT = 84,149 C.Y.

EARTHWORK SUMMARY

AVAILABLE CUT	124,982	CUBIC YARDS
FILL	98,444	CUBIC YARDS
FILL + 25%	123,055	CUBIC YARDS

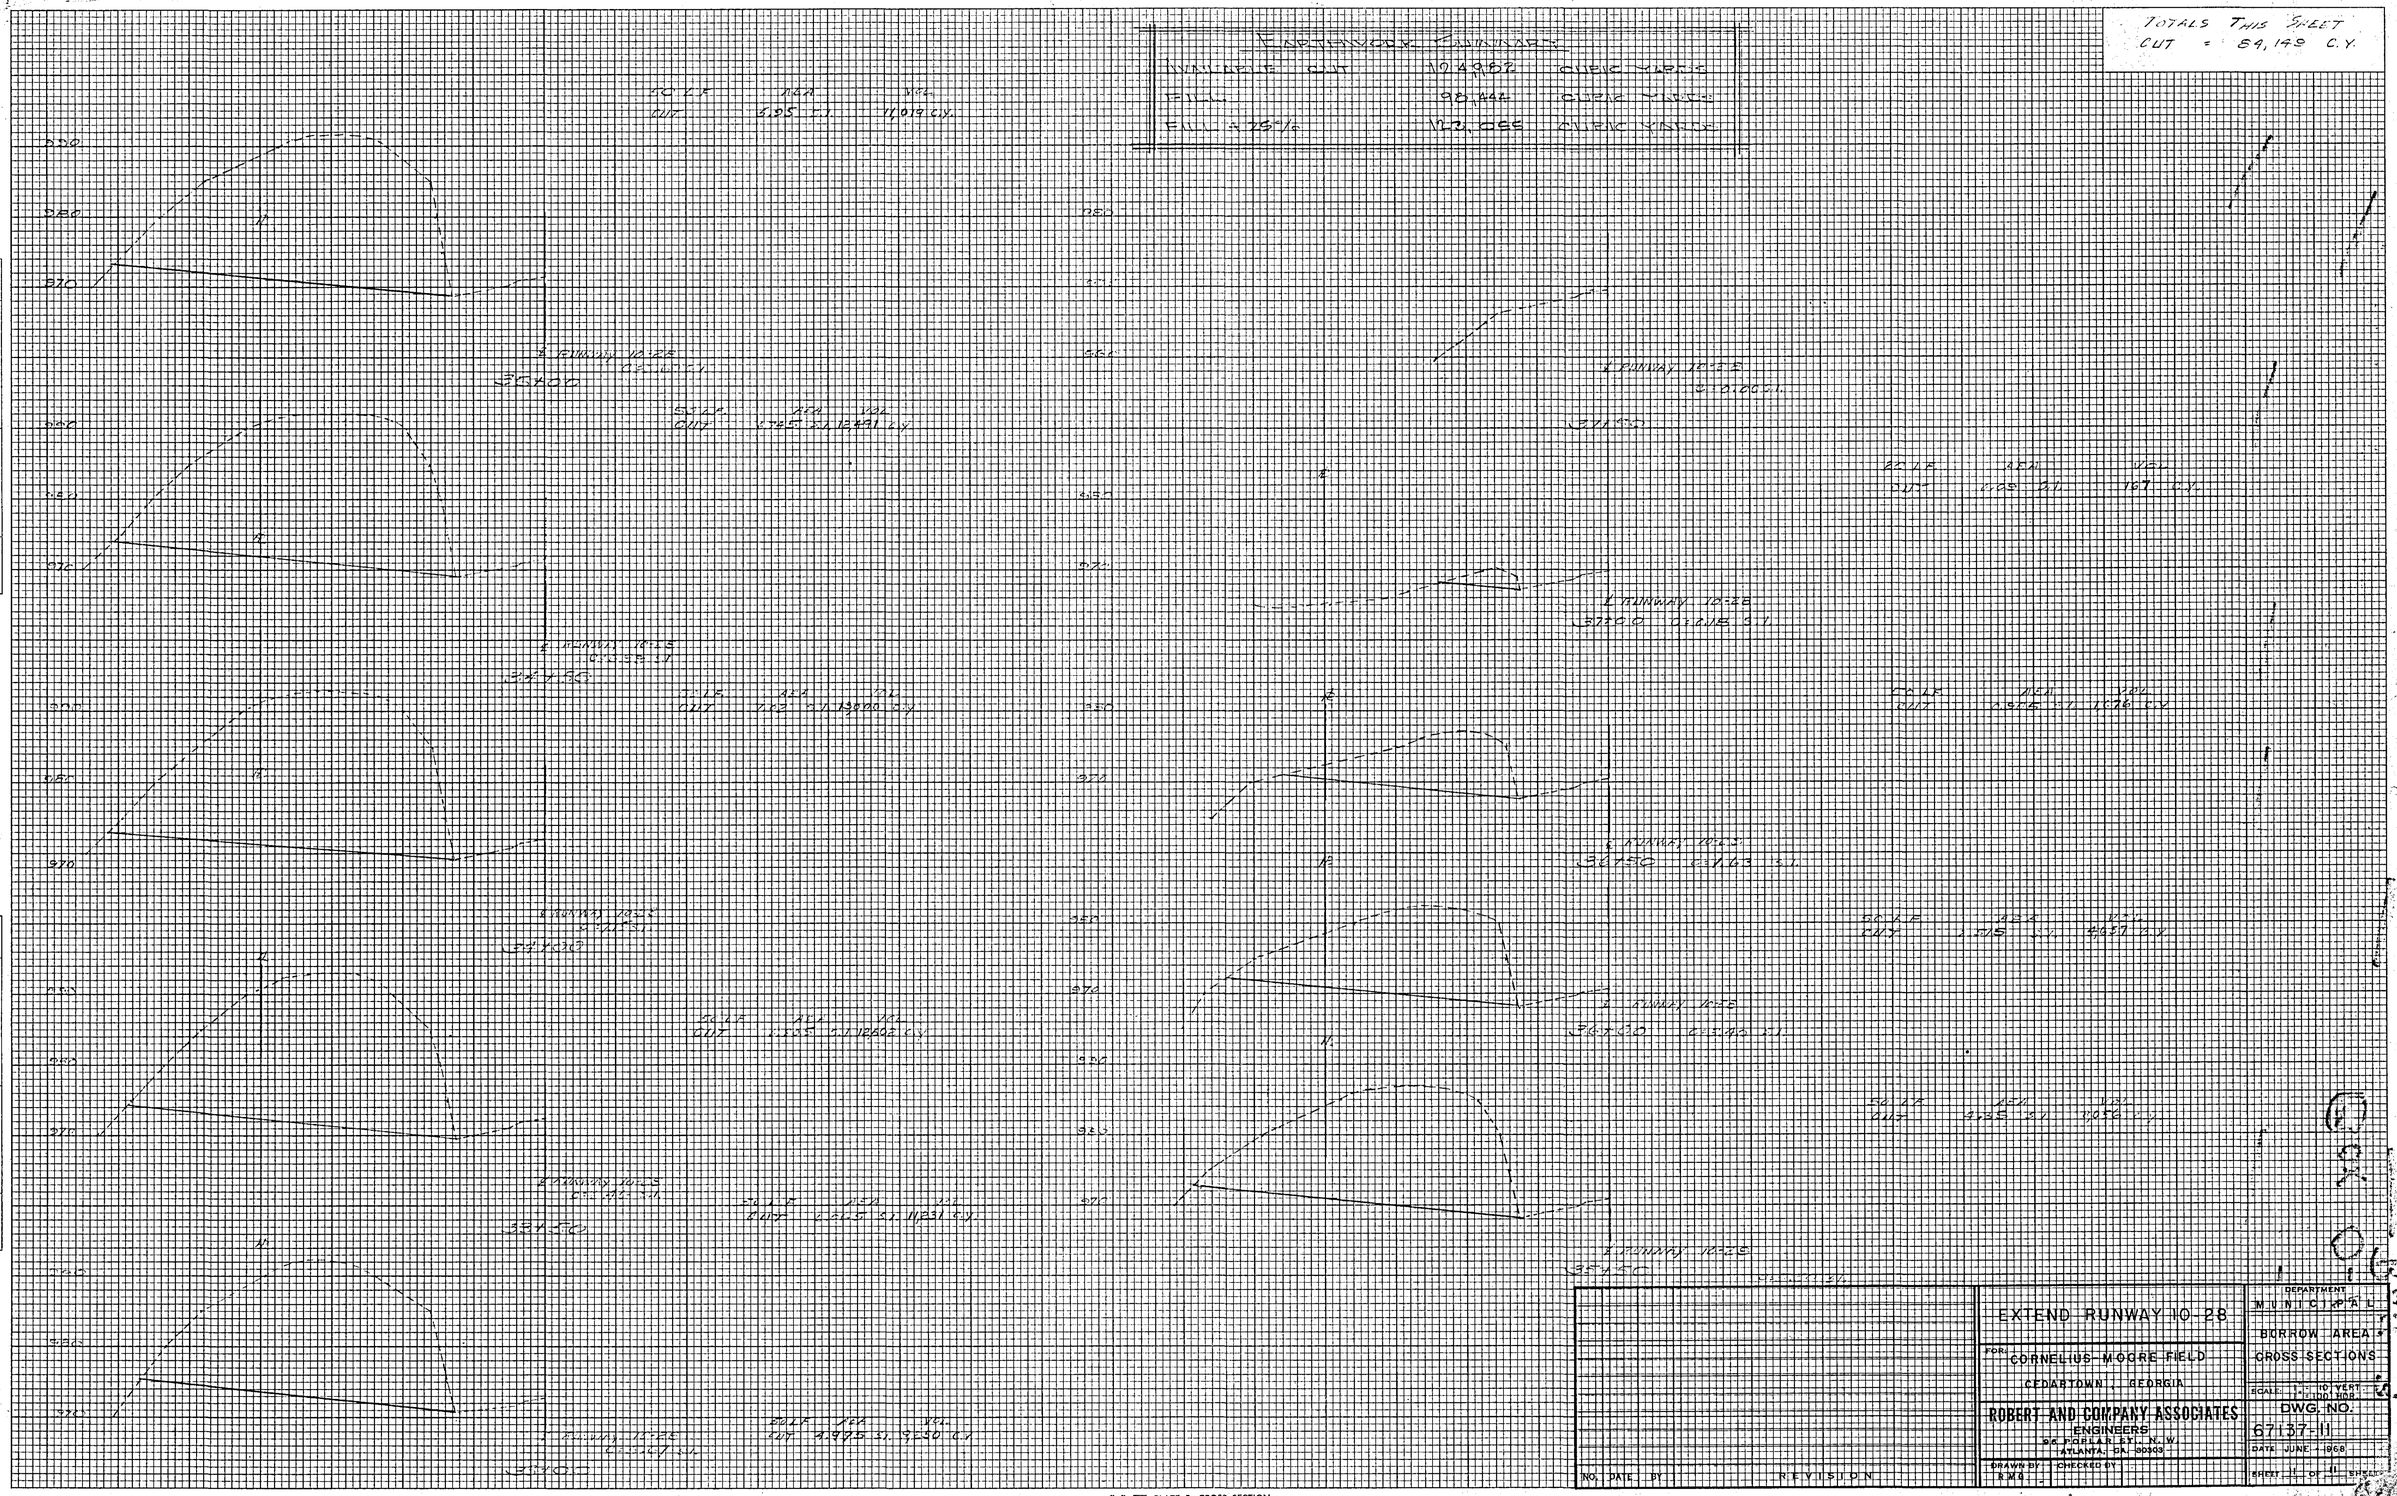

NO.	DATE	BY	REVISION

EXTEND RUNWAY 10-28

FOR: CORNELIUS-MOORE FIELD
CEDARTOWN, GEORGIA

ROBERT AND COMPANY ASSOCIATES
ENGINEERS
96 POPLAR ST., N.W.
ATLANTA, GA. 30303

DRAWN BY: RMG
CHECKED BY:

DEPARTMENT: MUNICIPAL
BORROW AREA & CROSS SECTIONS
SCALE: 1" = 10' VERT. 1" = 100' HOR.
DWG. NO. 67137-11
DATE JUNE 1968
SHEET 11 OF 11 SHEETS

FINAL SURVEY — NOTE BOOK NO. — SURVEYED, PLOTTED, TEMPLATE, AREAS, AREAS CHECKED — BY — DATE

ORIGINAL SURVEY — NOTE BOOK NO. — SURVEYED, PLOTTED, TEMPLATE, AREAS, AREAS CHECKED — BY — DATE

Released For Construction

K+E PLATE 3, CROSS SECTION
KEUFFEL & ESSER CO.