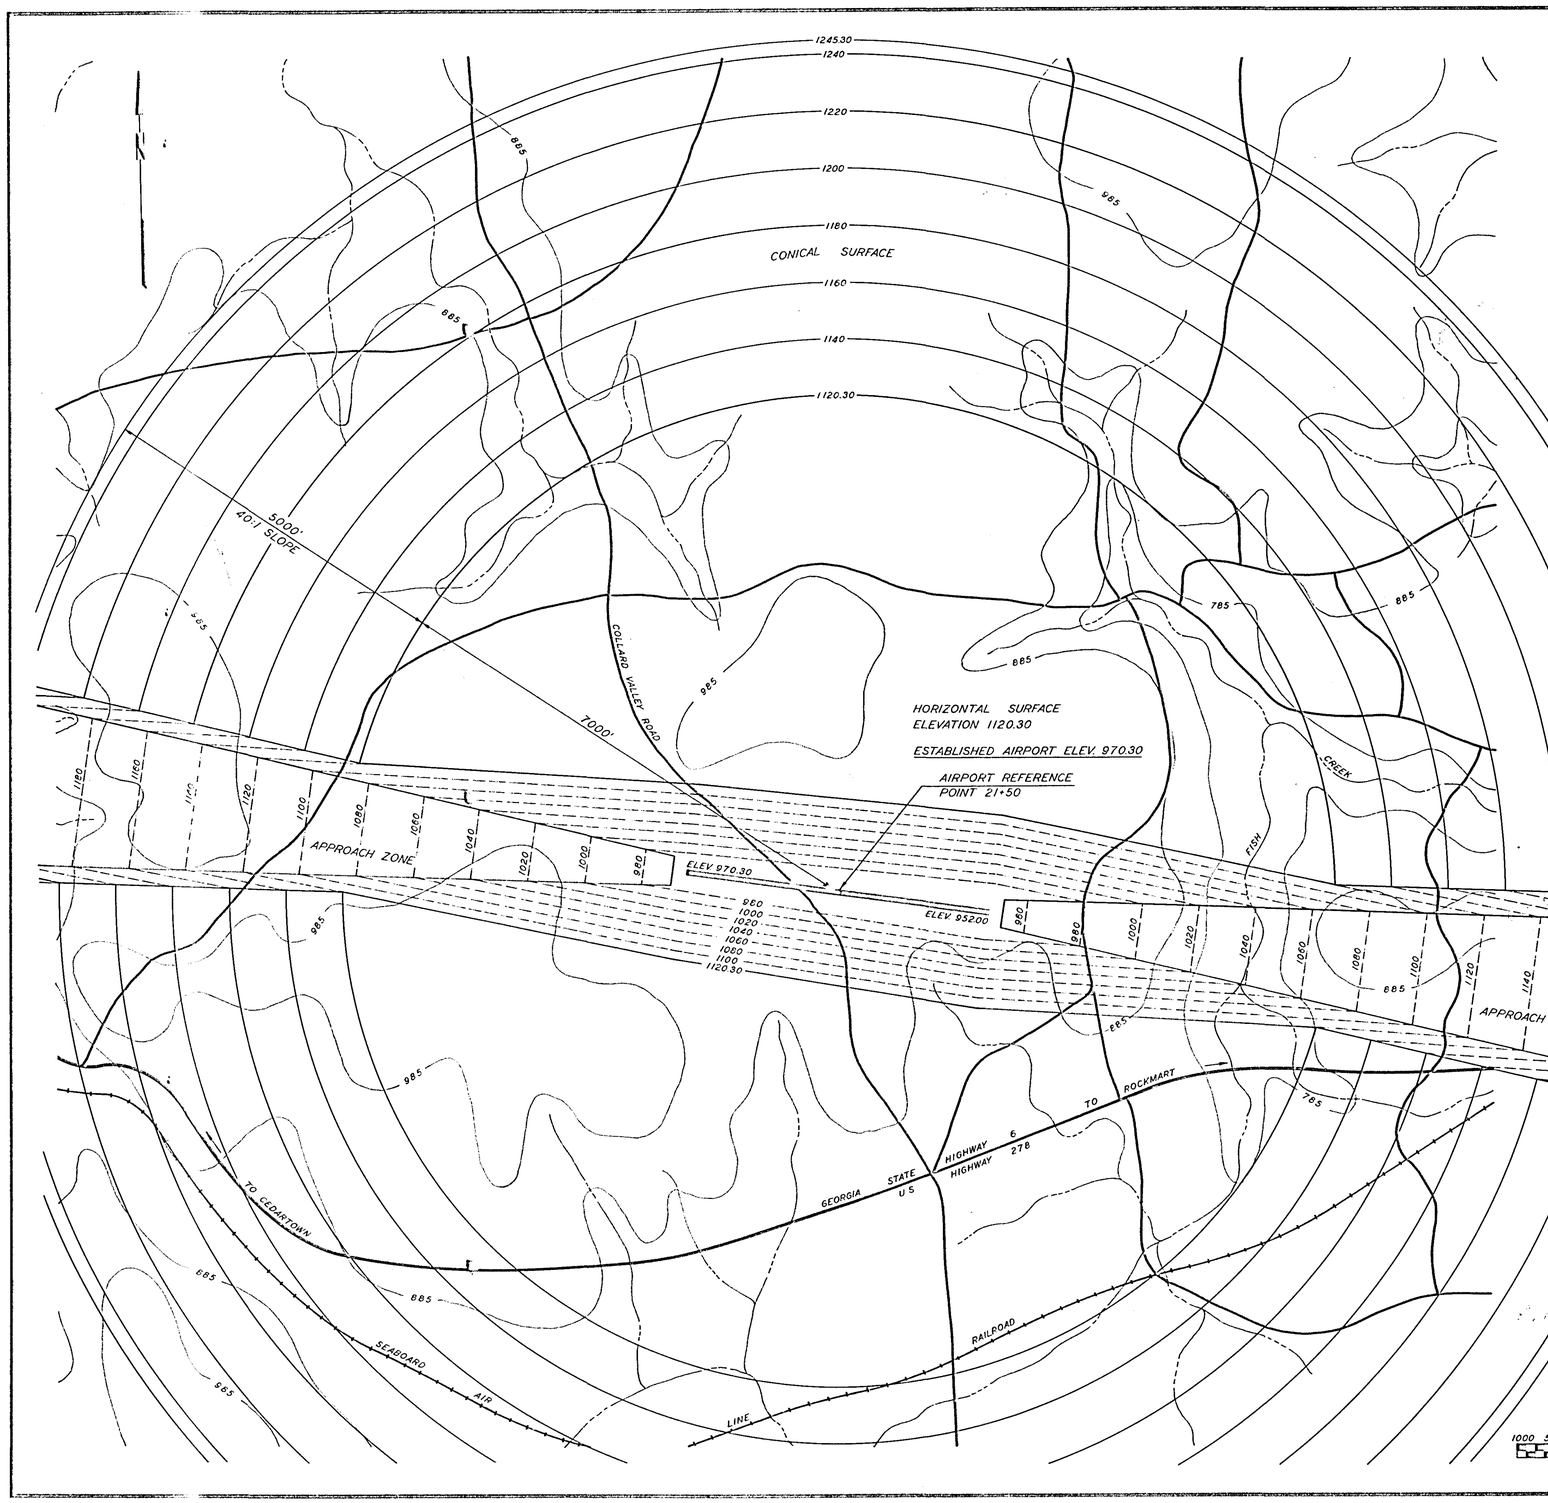

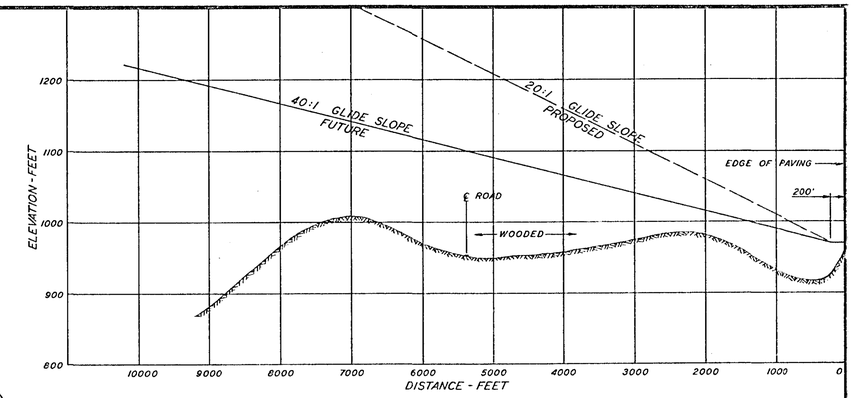

RUNWAY 10 APPROACH PROFILE

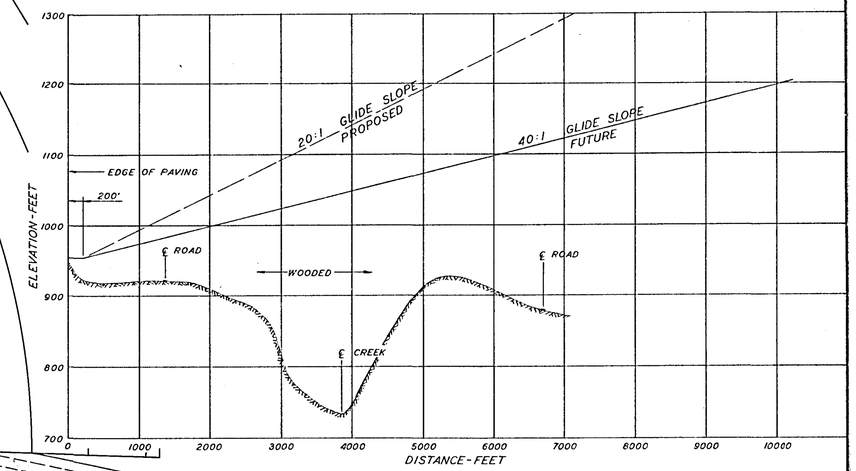

RUNWAY 28 APPROACH PROFILE

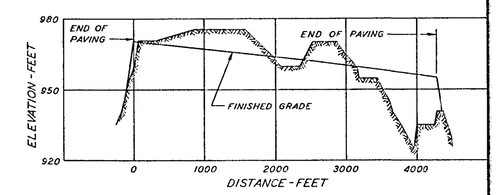

RUNWAY PROFILE

REV.	BY	DATE	DESCRIPTION

POLK COUNTY, GEORGIA

APPROACH PLAN

POLK COUNTY AIRPORT
CEDARTOWN, GEORGIA

DRWN. LSG	HENSLEY-SCHMIDT, INC. CONSULTING ENGINEERS CHATTANOOGA, TENNESSEE MARIETTA, GEORGIA	DRAWING NO.
CHKD. PJS		E-354-3
DATE 12-17-64		
SCALE 1"=1000'		