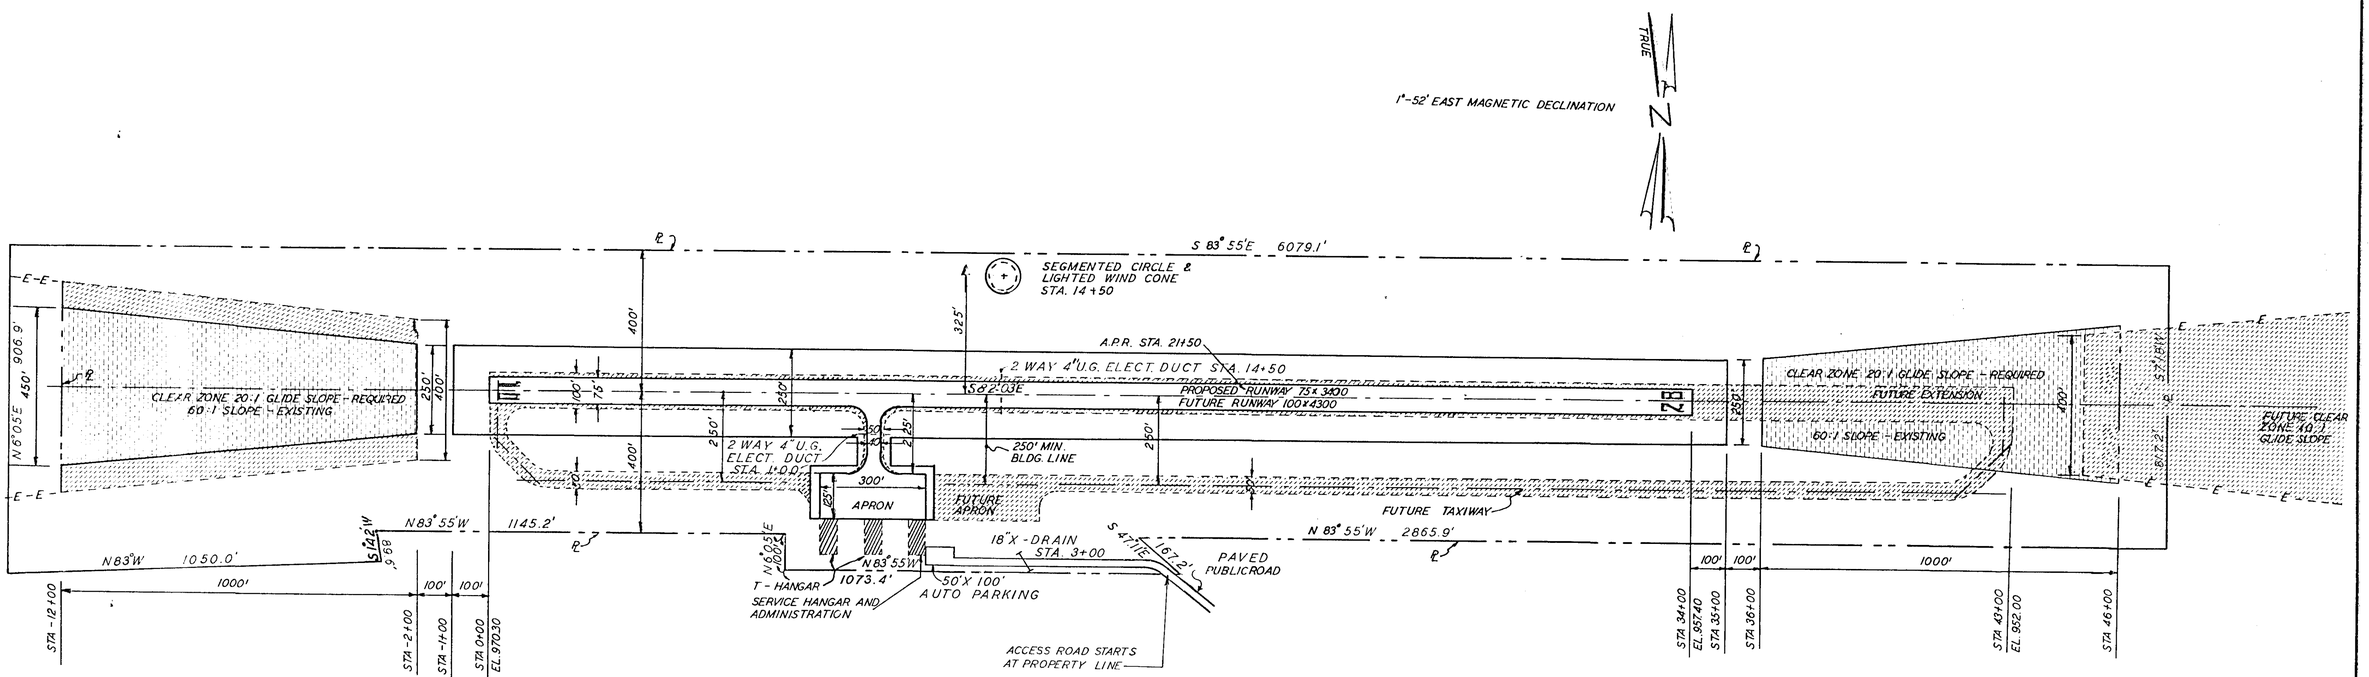

NOTE:

1. ALL PROPERTY CORNERS TO BE MARKED WITH CONCRETE MONUMENTS.
2. ALL ROADS CROSSING AIRPORT PROPERTY TO BE CLOSED.
3. BENCH MARK - TO BE ESTABLISHED
4. LATITUDE 34°-01'-20"
   LONGITUDE 85°-08'-50" TAKEN AT A.R.P.

LEGEND

SYMBOL	DESCRIPTION
	PROPOSED PROPERTY LINE
	PROPOSED CONSTRUCTION
	PROPOSED CLEAR ZONE
	FUTURE CONSTRUCTION
	FUTURE BUILDING

200 100 0 200 400 600
GRAPHIC SCALE IN FEET

REV.	BY	DATE	DESCRIPTION
2	GHF	5-25-65	REVISED ACCESS ROAD
1	LBL	5-6-65	RELOCATED PROPERTY LINE

POLK COUNTY, GEORGIA
FAAP PROJECT NO. 9-09-056-01

CONSTRUCTION LAYOUT PLAN

POLK COUNTY AIRPORT
CEDARTOWN, GEORGIA

APPROVED

DISTRICT AIRPORT ENGINEER — DATE

CONSULTING ENGINEER — DATE

OWNER — DATE

DRWN. GHF
CHKD. PJS
DATE 3-25-65
SCALE 1" = 200'

HENSLEY-SCHMIDT, INC.
CONSULTING ENGINEERS
CHATTANOOGA, TENNESSEE
MARIETTA, GEORGIA

DRAWING NO. E-354-6