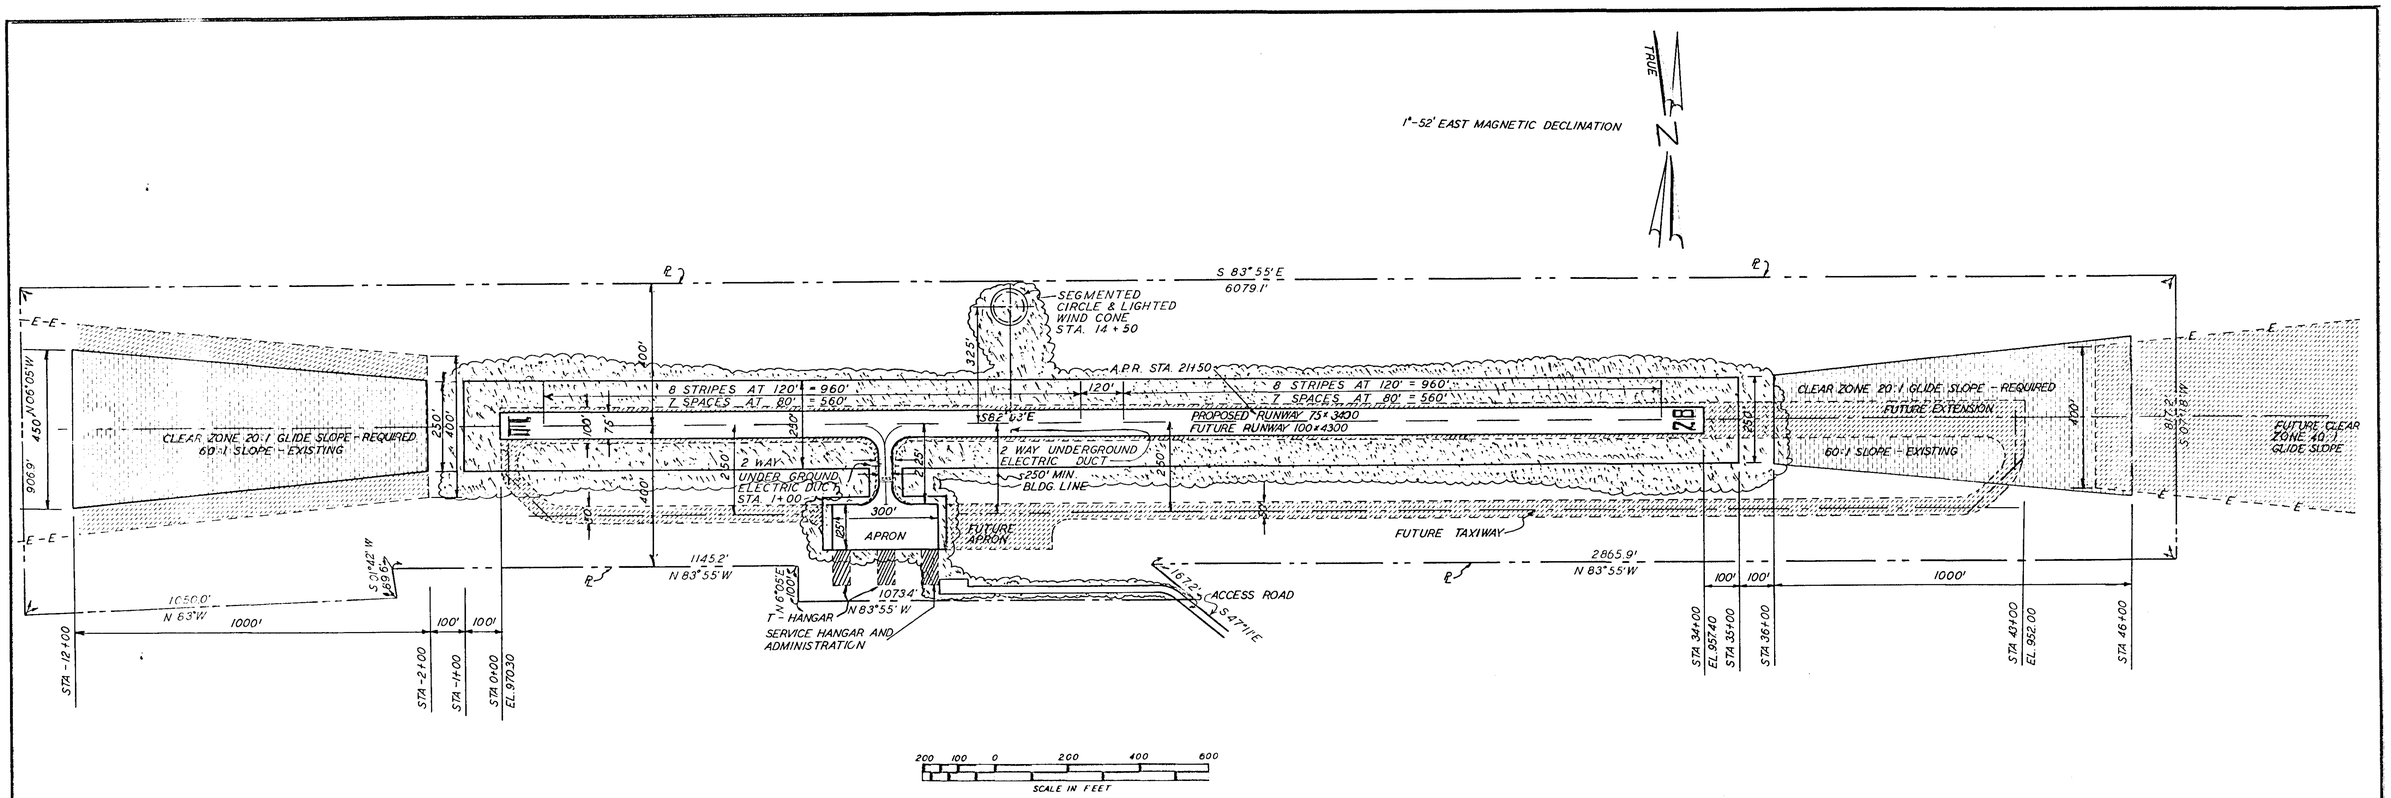

NOTE: RUNWAY CENTER LINE STRIPE TO BE 12" WIDE 120' LONG, SPACED 80' APART. PAINT REFLECTIVE WHITE. LAYOUT AND SPACING OF CENTERLINE STRIPES TO BE FROM EACH END TOWARD THE CENTER. THERE WILL BE 16 STRIPES AT 120' EACH; THERE WILL BE 14 SPACES AT 80' EACH BETWEEN THE STRIPES, EXCEPT CENTER SPACE WILL BE 120' INSTEAD OF 80'

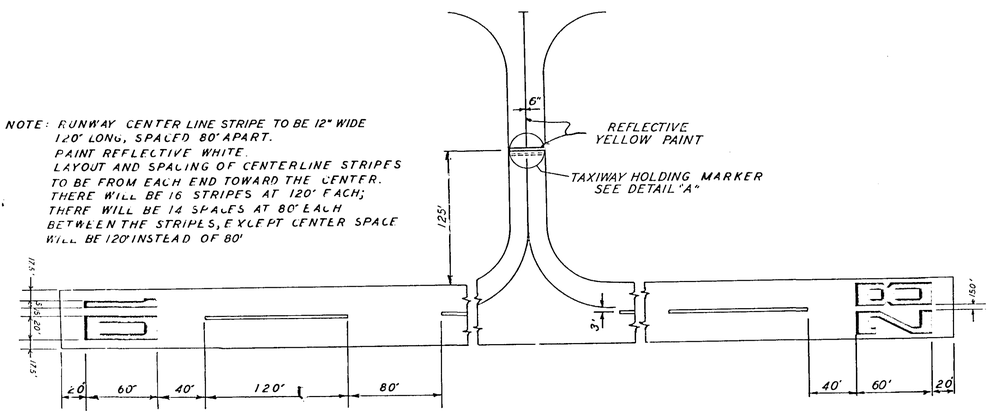

RUNWAY MARKINGS
NO SCALE

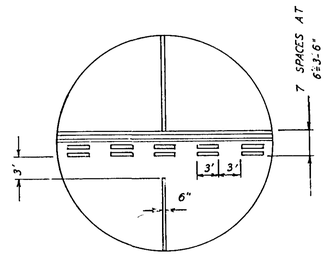

DETAIL "A"
NO SCALE

RUNWAY NUMBERS

REFLECTIVE WHITE PAINT, PAINT SOLID

LEGEND

SYMBOL	DESCRIPTION
	PROPOSED PROPERTY LINE
	PROPOSED CONSTRUCTION
	PROPOSED CLEAR ZONE
	FUTURE CONSTRUCTION
	FUTURE BUILDINGS
	AREA TO BE SEEDED

REV.	BY	DATE	DESCRIPTION
1	GHF	5-25-66	REVISED NUMBERS

POLK COUNTY, GEORGIA
FAAP PROJECT NO. 9-09-056-01

MARKING AND SEEDING PLANS

APPROVED
DISTRICT AIRPORT ENGINEER — DATE
CONSULTING ENGINEER — DATE
OWNER — DATE

POLK COUNTY AIRPORT
CEDARTOWN, GEORGIA

DRWN. GHF
CHKD. PJS
DATE 3-24-65
SCALE AS SHOWN

HENSLEY-SCHMIDT, INC.
CONSULTING ENGINEERS
CHATTANOOGA, TENNESSEE
MARIETTA, GEORGIA

DRAWING NO. E-354-10