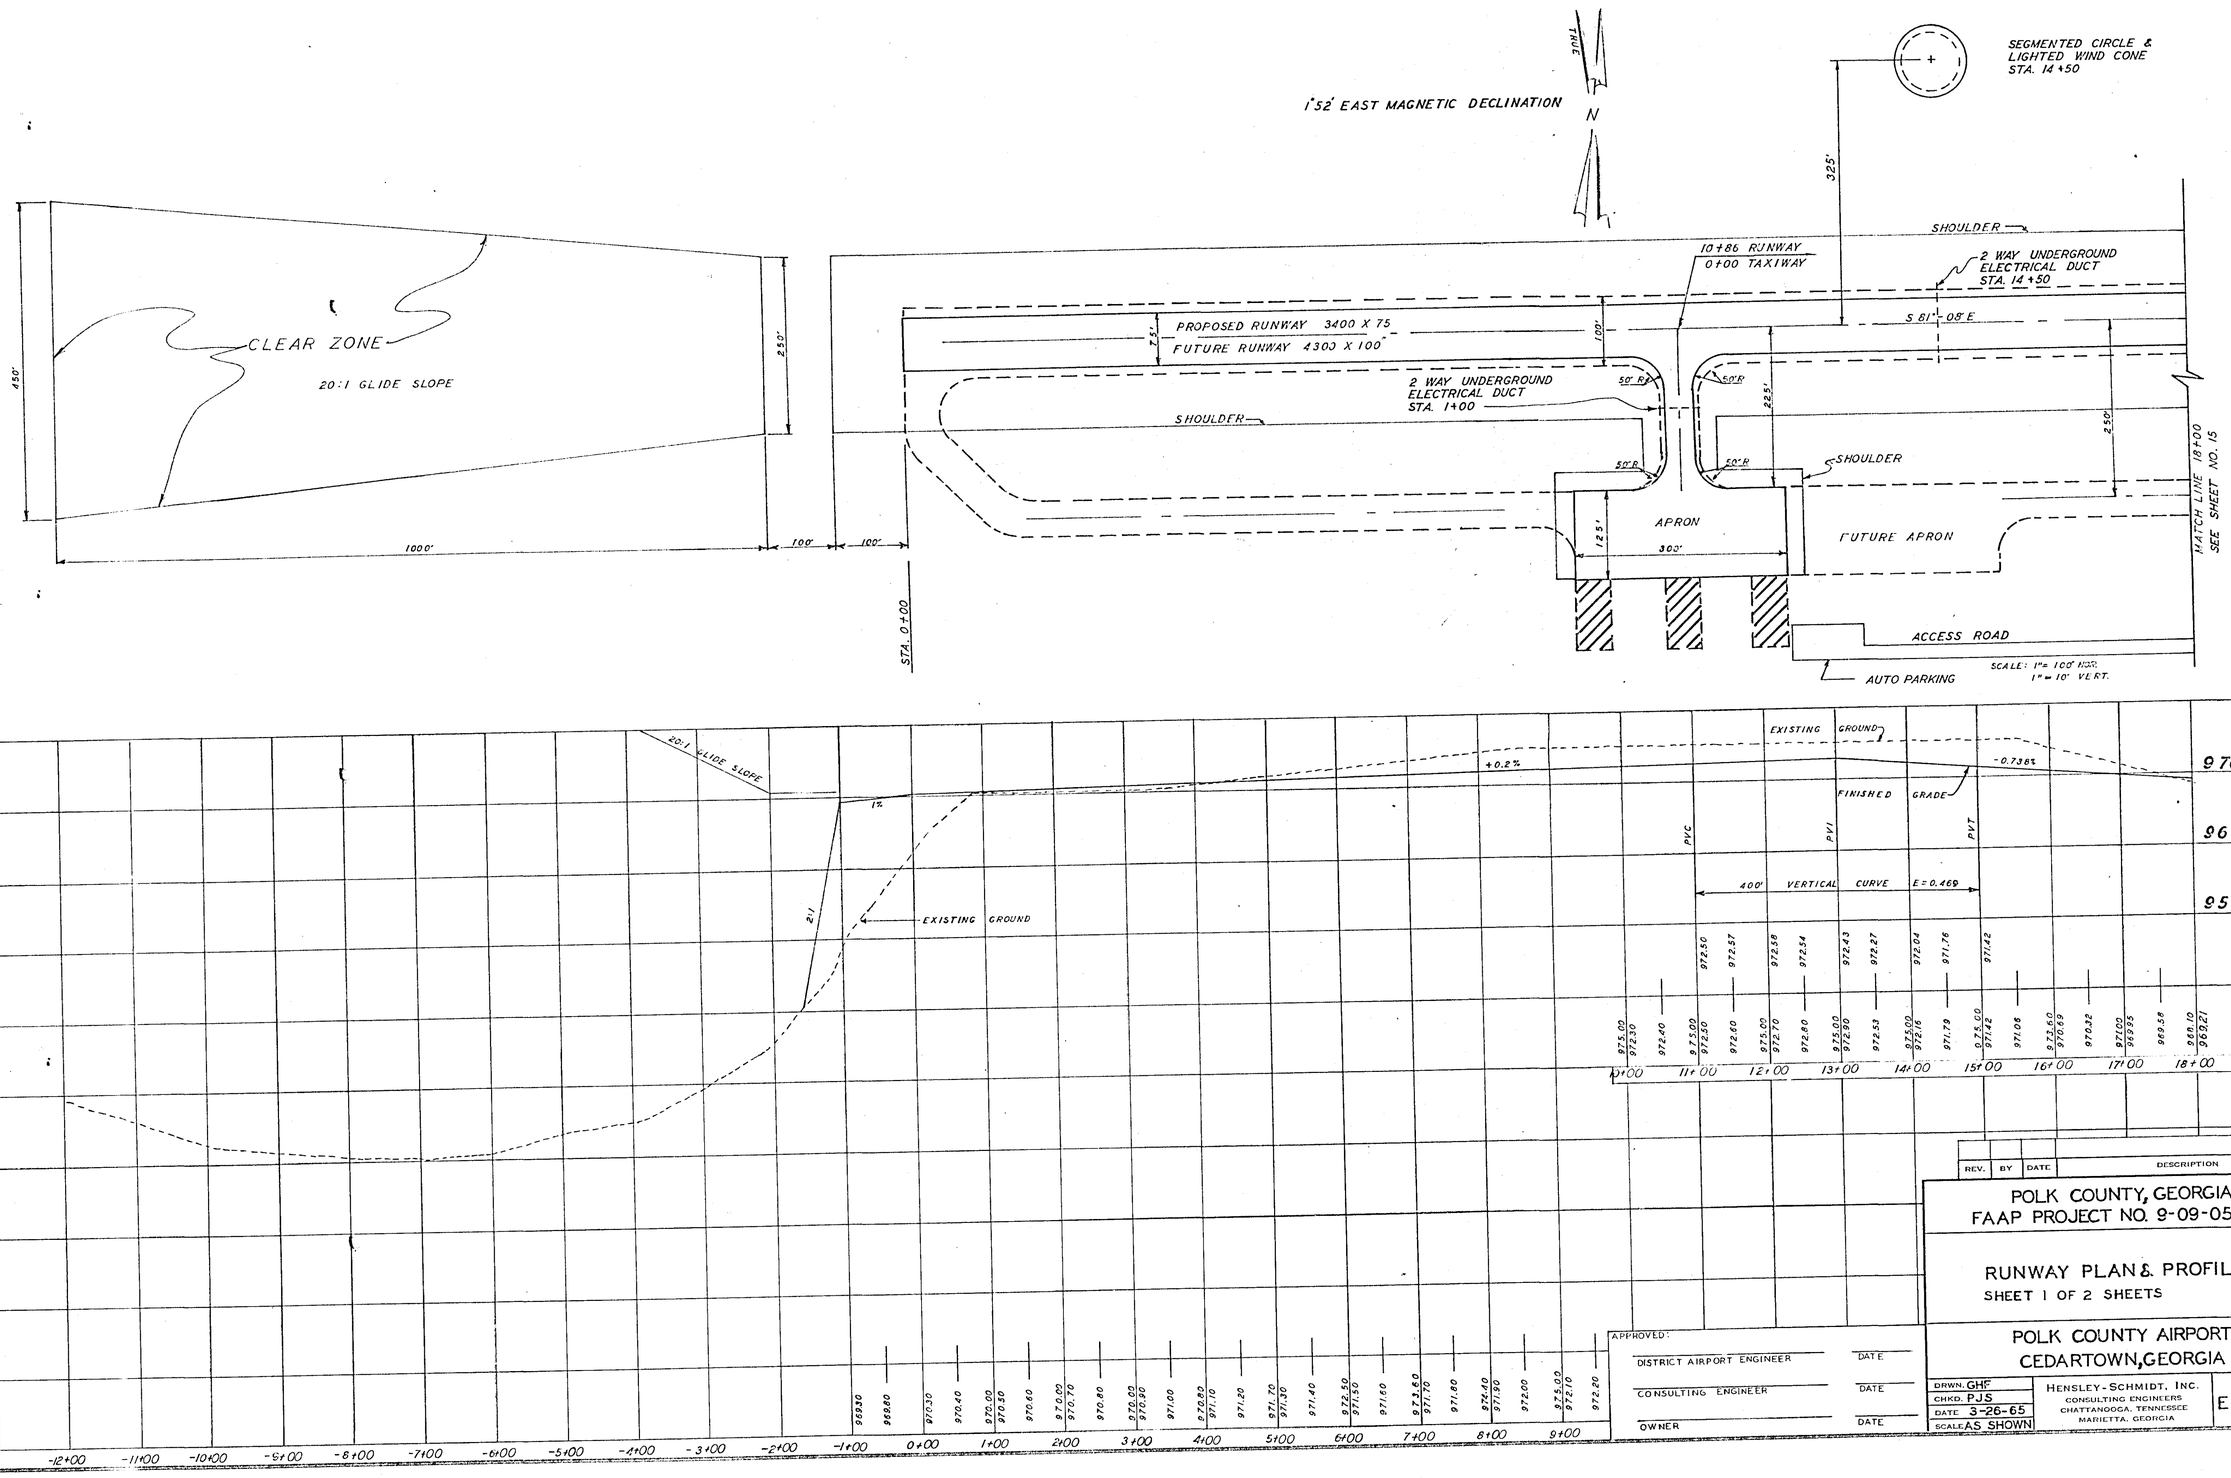

REV.	BY	DATE	DESCRIPTION

POLK COUNTY, GEORGIA
FAAP PROJECT NO. 9-09-056- 01

RUNWAY PLAN & PROFILE
SHEET 1 OF 2 SHEETS

POLK COUNTY AIRPORT
CEDARTOWN, GEORGIA

APPROVED:

DISTRICT AIRPORT ENGINEER — DATE

CONSULTING ENGINEER — DATE

OWNER — DATE

DRWN. GHF
CHKD. PJS
DATE 3-26-65
SCALE AS SHOWN

HENSLEY-SCHMIDT, INC.
CONSULTING ENGINEERS
CHATTANOOGA, TENNESSEE
MARIETTA, GEORGIA

DRAWING NO. E-354-14