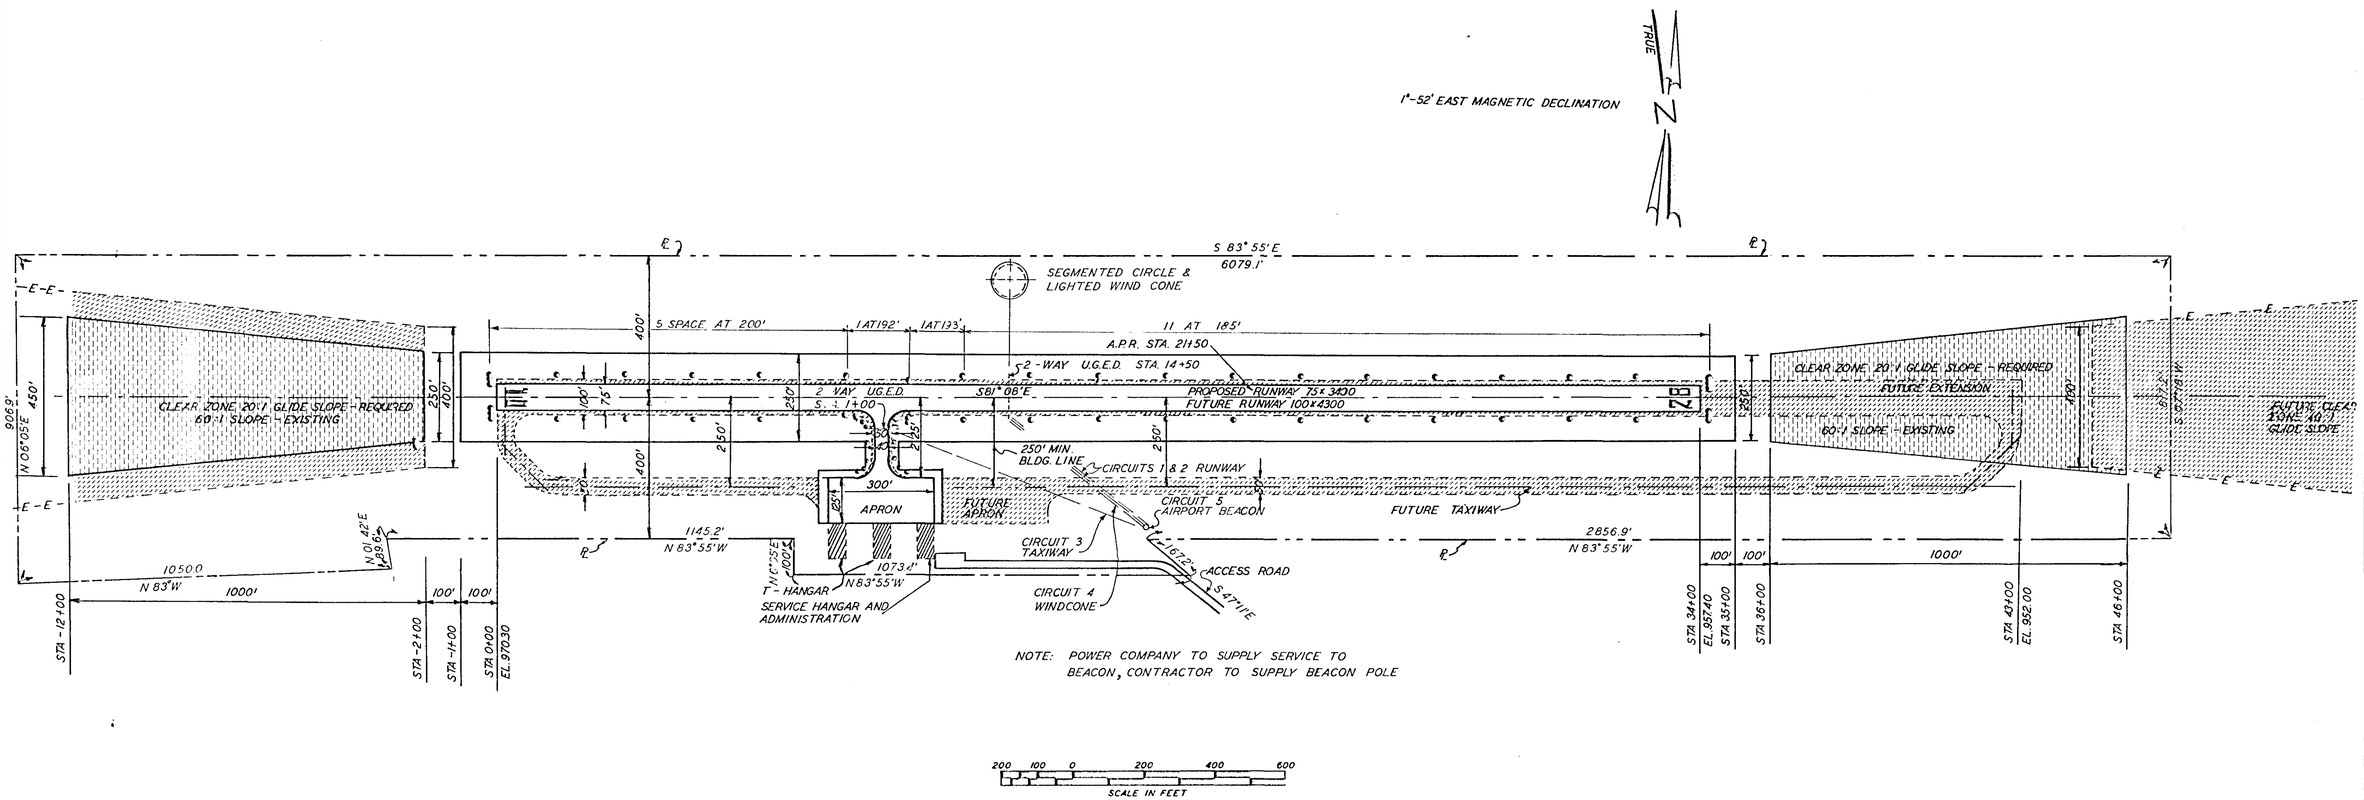

NOTE: POWER COMPANY TO SUPPLY SERVICE TO BEACON, CONTRACTOR TO SUPPLY BEACON POLE

200 100 0 200 400 600
SCALE IN FEET

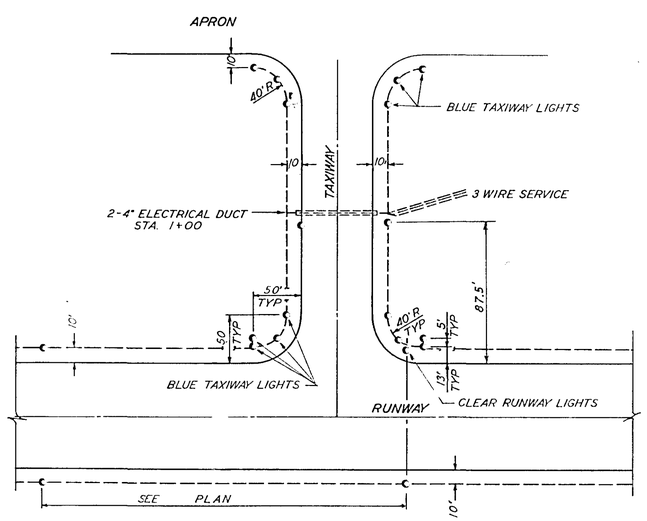

DETAIL "A"
NO SCALE

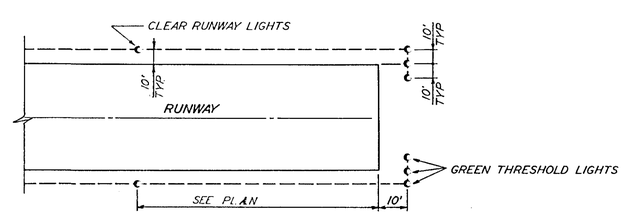

DETAIL "B"
NO SCALE

LEGEND

SYMBOL	DESCRIPTION
	PROPOSED PROPERTY LINE
	PROPOSED CONSTRUCTION
	PROPOSED CLEAR ZONE
	FUTURE CONSTRUCTION
	FUTURE BUILDING
	UNDER GROUND CABLE

REV.	BY	DATE	DESCRIPTION
1	GHF	5-25-65	REVISED SPACING

POLK COUNTY, GEORGIA
FAAP PROJECT NO. 9-09-056-01

LIGHTING PLAN

POLK COUNTY AIRPORT
CEDARTOWN, GEORGIA

APPROVED
DISTRICT AIRPORT ENGINEER — DATE
CONSULTING ENGINEER — DATE
OWNER — DATE

DRWN. GHF
CHKD. PJS
DATE 3-25-65
SCALE AS SHOWN

HENSLEY-SCHMIDT, INC.
CONSULTING ENGINEERS
CHATTANOOGA, TENNESSEE
MARIETTA, GEORGIA

DRAWING NO. E-354-24