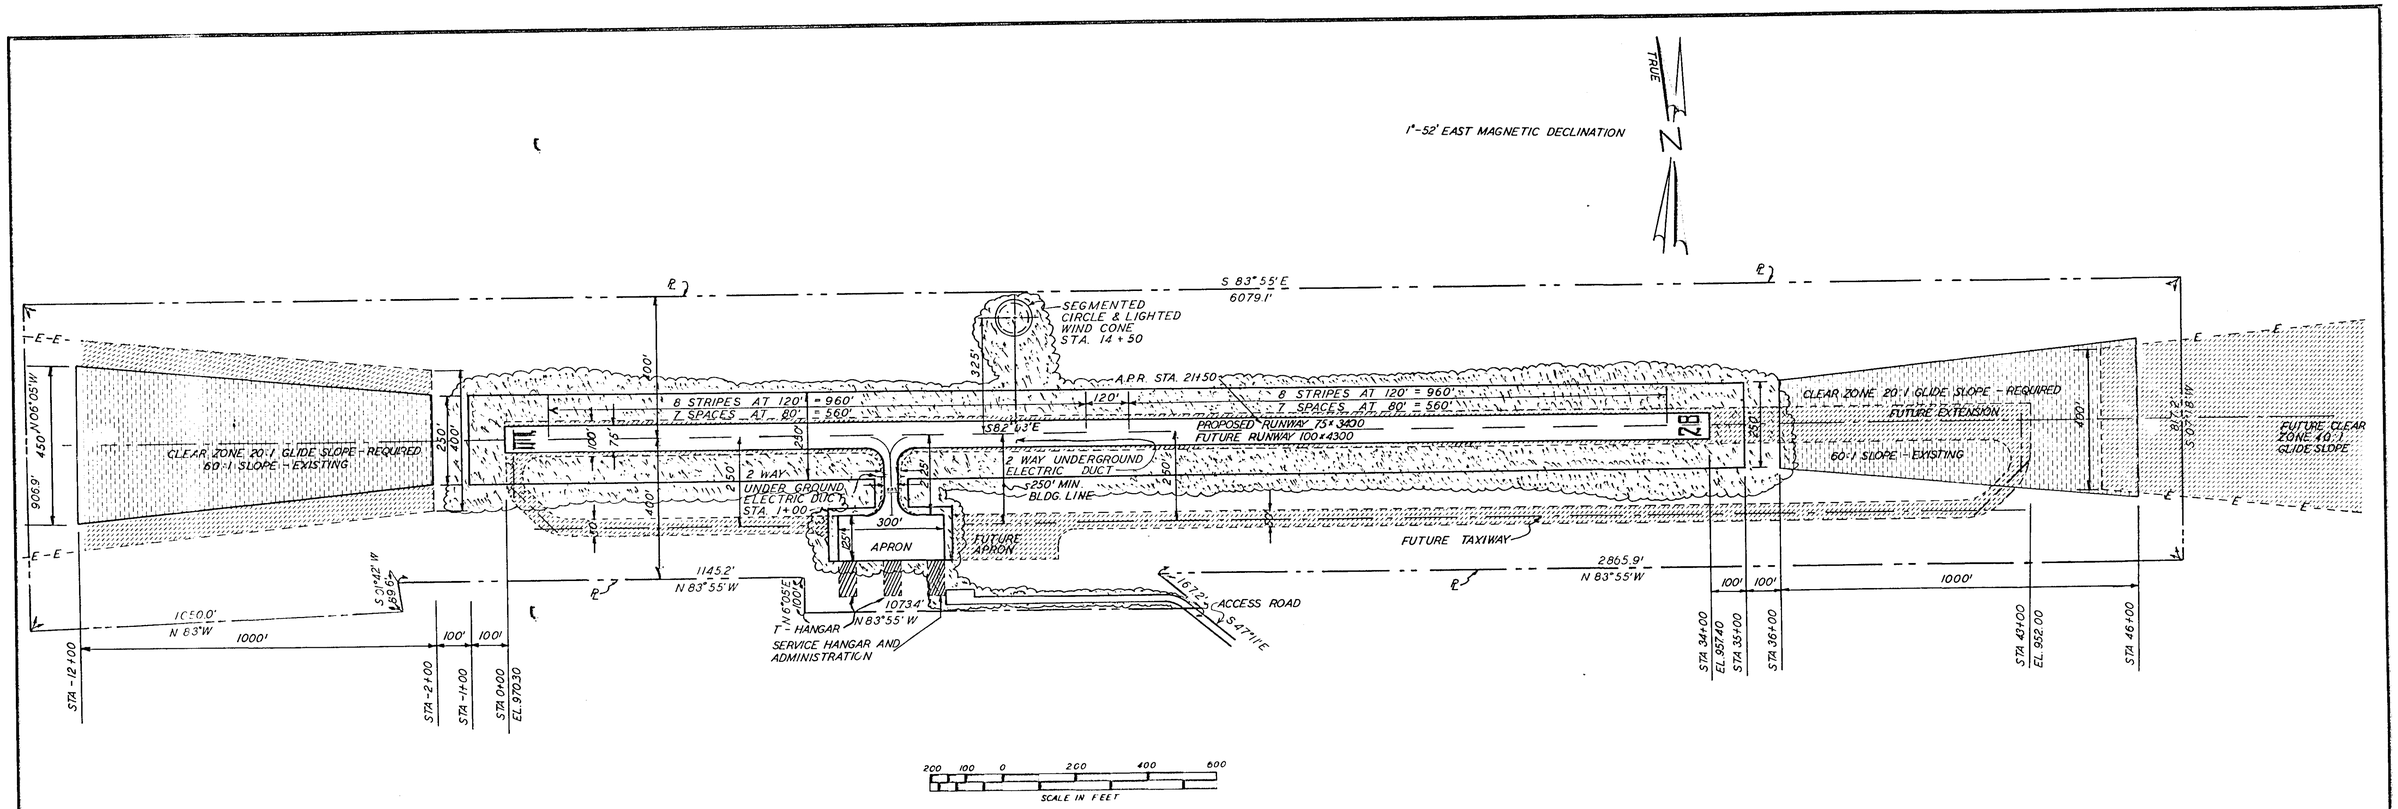

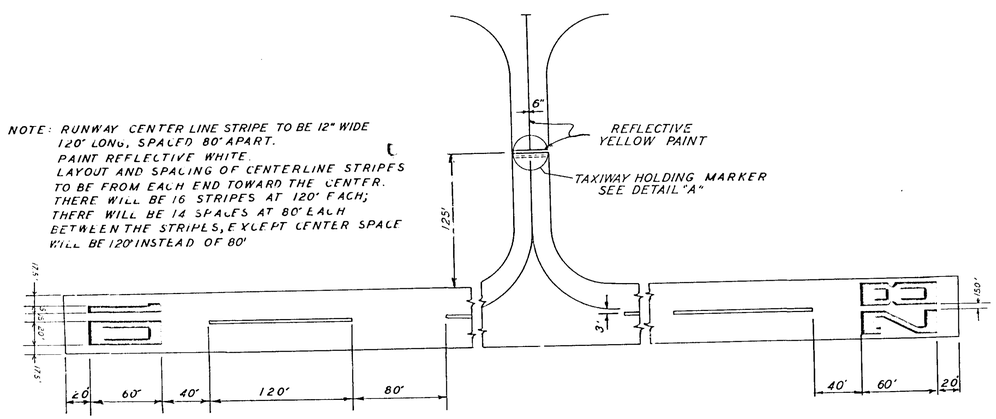

RUNWAY MARKINGS

NO SCALE

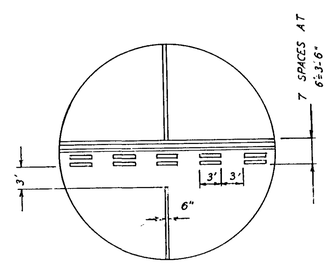

DETAIL "A"

NO SCALE

RUNWAY NUMBERS

REFLECTIVE WHITE PAINT, PAINT SOLID

LEGEND

SYMBOL	DESCRIPTION
	PROPOSED PROPERTY LINE
	PROPOSED CONSTRUCTION
	PROPOSED CLEAR ZONE
	FUTURE CONSTRUCTION
	FUTURE BUILDINGS
	AREA TO BE SEEDED

NO.	BY	DATE	DESCRIPTION
1	GHF	5-25-65	REVISED NUMBERS

POLK COUNTY, GEORGIA
FAAP PROJECT NO. 9-09-056-01

MARKING AND SEEDING PLANS

POLK COUNTY AIRPORT
CEDARTOWN, GEORGIA

APPROVED

DISTRICT AIRPORT ENGINEER — DATE

CONSULTING ENGINEER — DATE

OWNER — DATE

DRWN. GHF
CHKD. PJS
DATE 3-24-65
SCALE AS SHOWN

HENSLEY-SCHMIDT, INC.
CONSULTING ENGINEERS
CHATTANOOGA, TENNESSEE
MARIETTA, GEORGIA

DRAWING NO. E-354-10