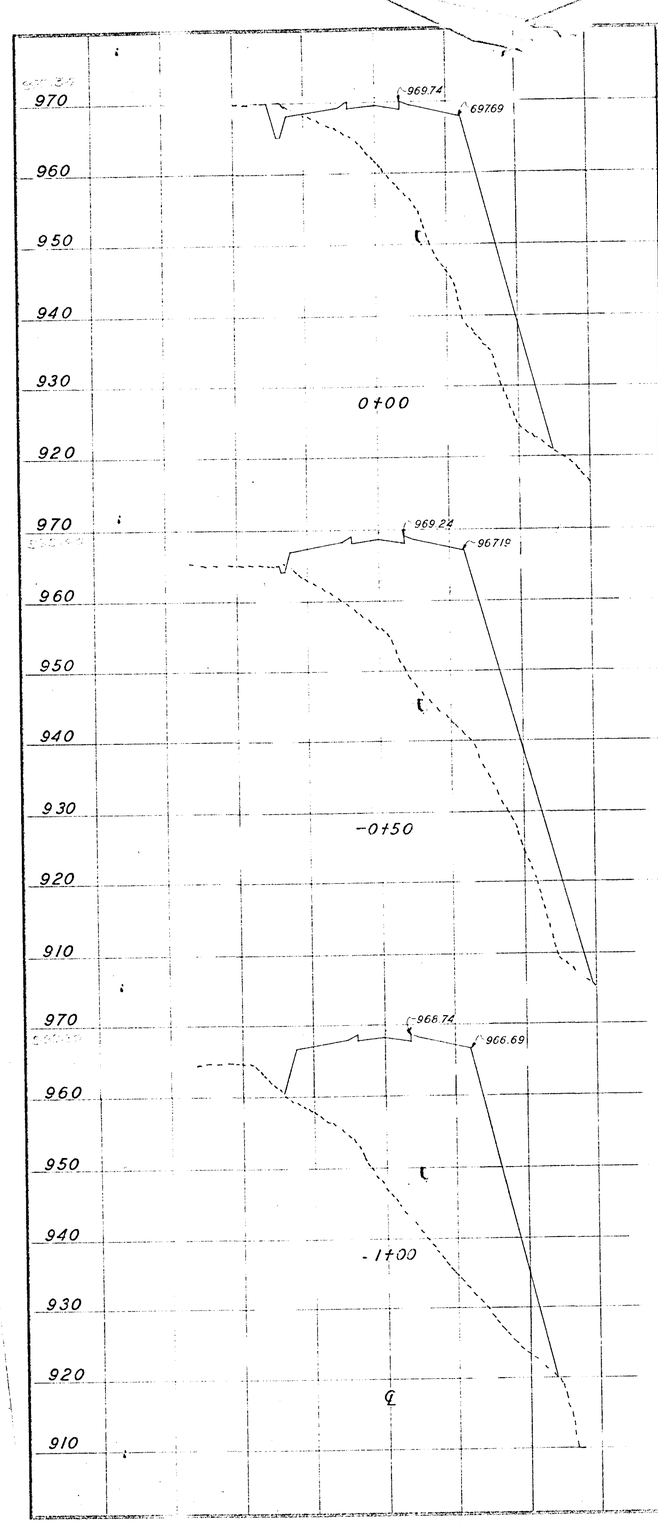

CUBIC YARDS	
CUT	FILL
83.3	9583.3
0	12388.9

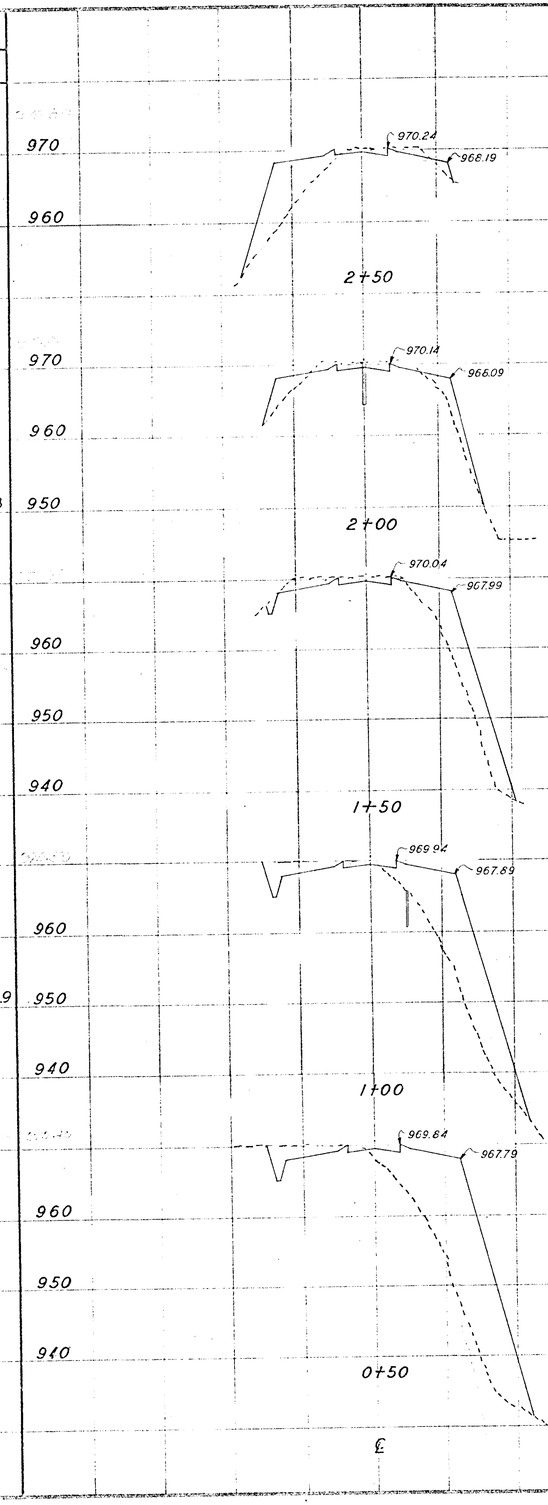

CUBIC YARDS	
CUT	FILL
231.5	925.9
324.1	629.6
407.4	1888.9
398.1	3740.7
268.5	6166.7

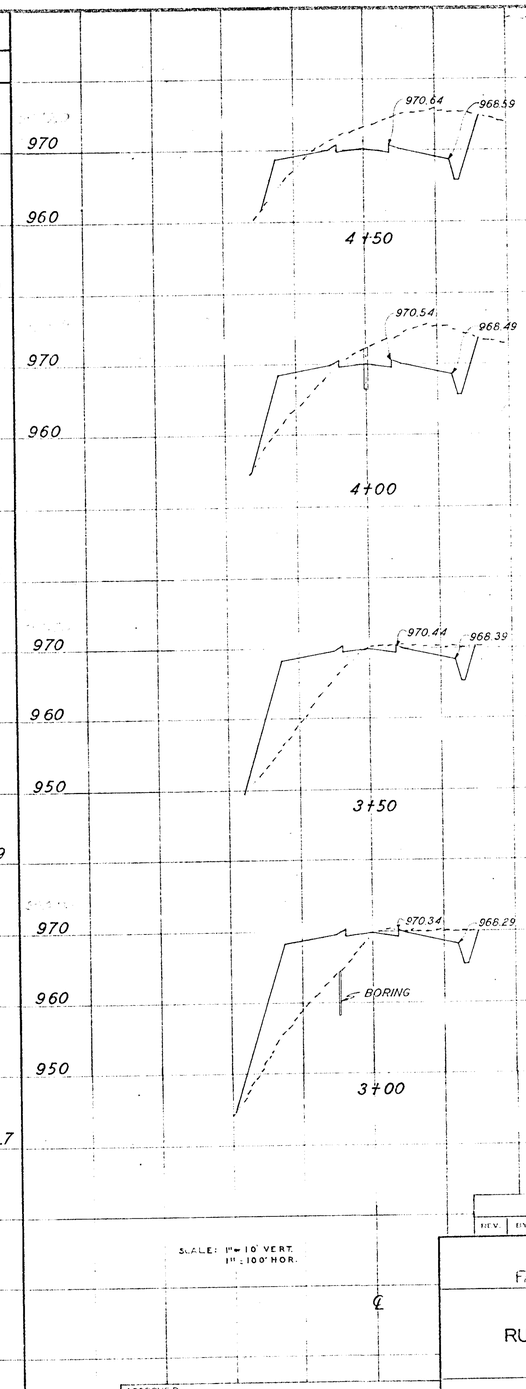

CUBIC YARDS	
CUT	FILL
1777.8	546.3
1037.0	1388.9
407.4	2166.7
296.3	1805.6

SCALE: 1" = 10' VERT.
1" = 100' HOR.

REV.	BY	DATE	DESCRIPTION

POLK COUNTY, GEORGIA
FAAP PROJECT NO 9-09-056 01

RUNWAY CROSS SECTIONS

POLK COUNTY AIRPORT
CEDARTOWN, GEORGIA

APPROVED
DISTRICT AIRPORT ENGINEER — DATE
CONSULTING ENGINEER — DATE
OWNER — DATE

DRWN. DDM
CHKD. PJS
DATE 1-8-65
SCALE AS SHOWN

HENSLEY-SCHMIDT, INC.
CONSULTING ENGINEERS
CHATTANOOGA, TENNESSEE
MARIETTA, GEORGIA

DRAWING NO.
E-354-16