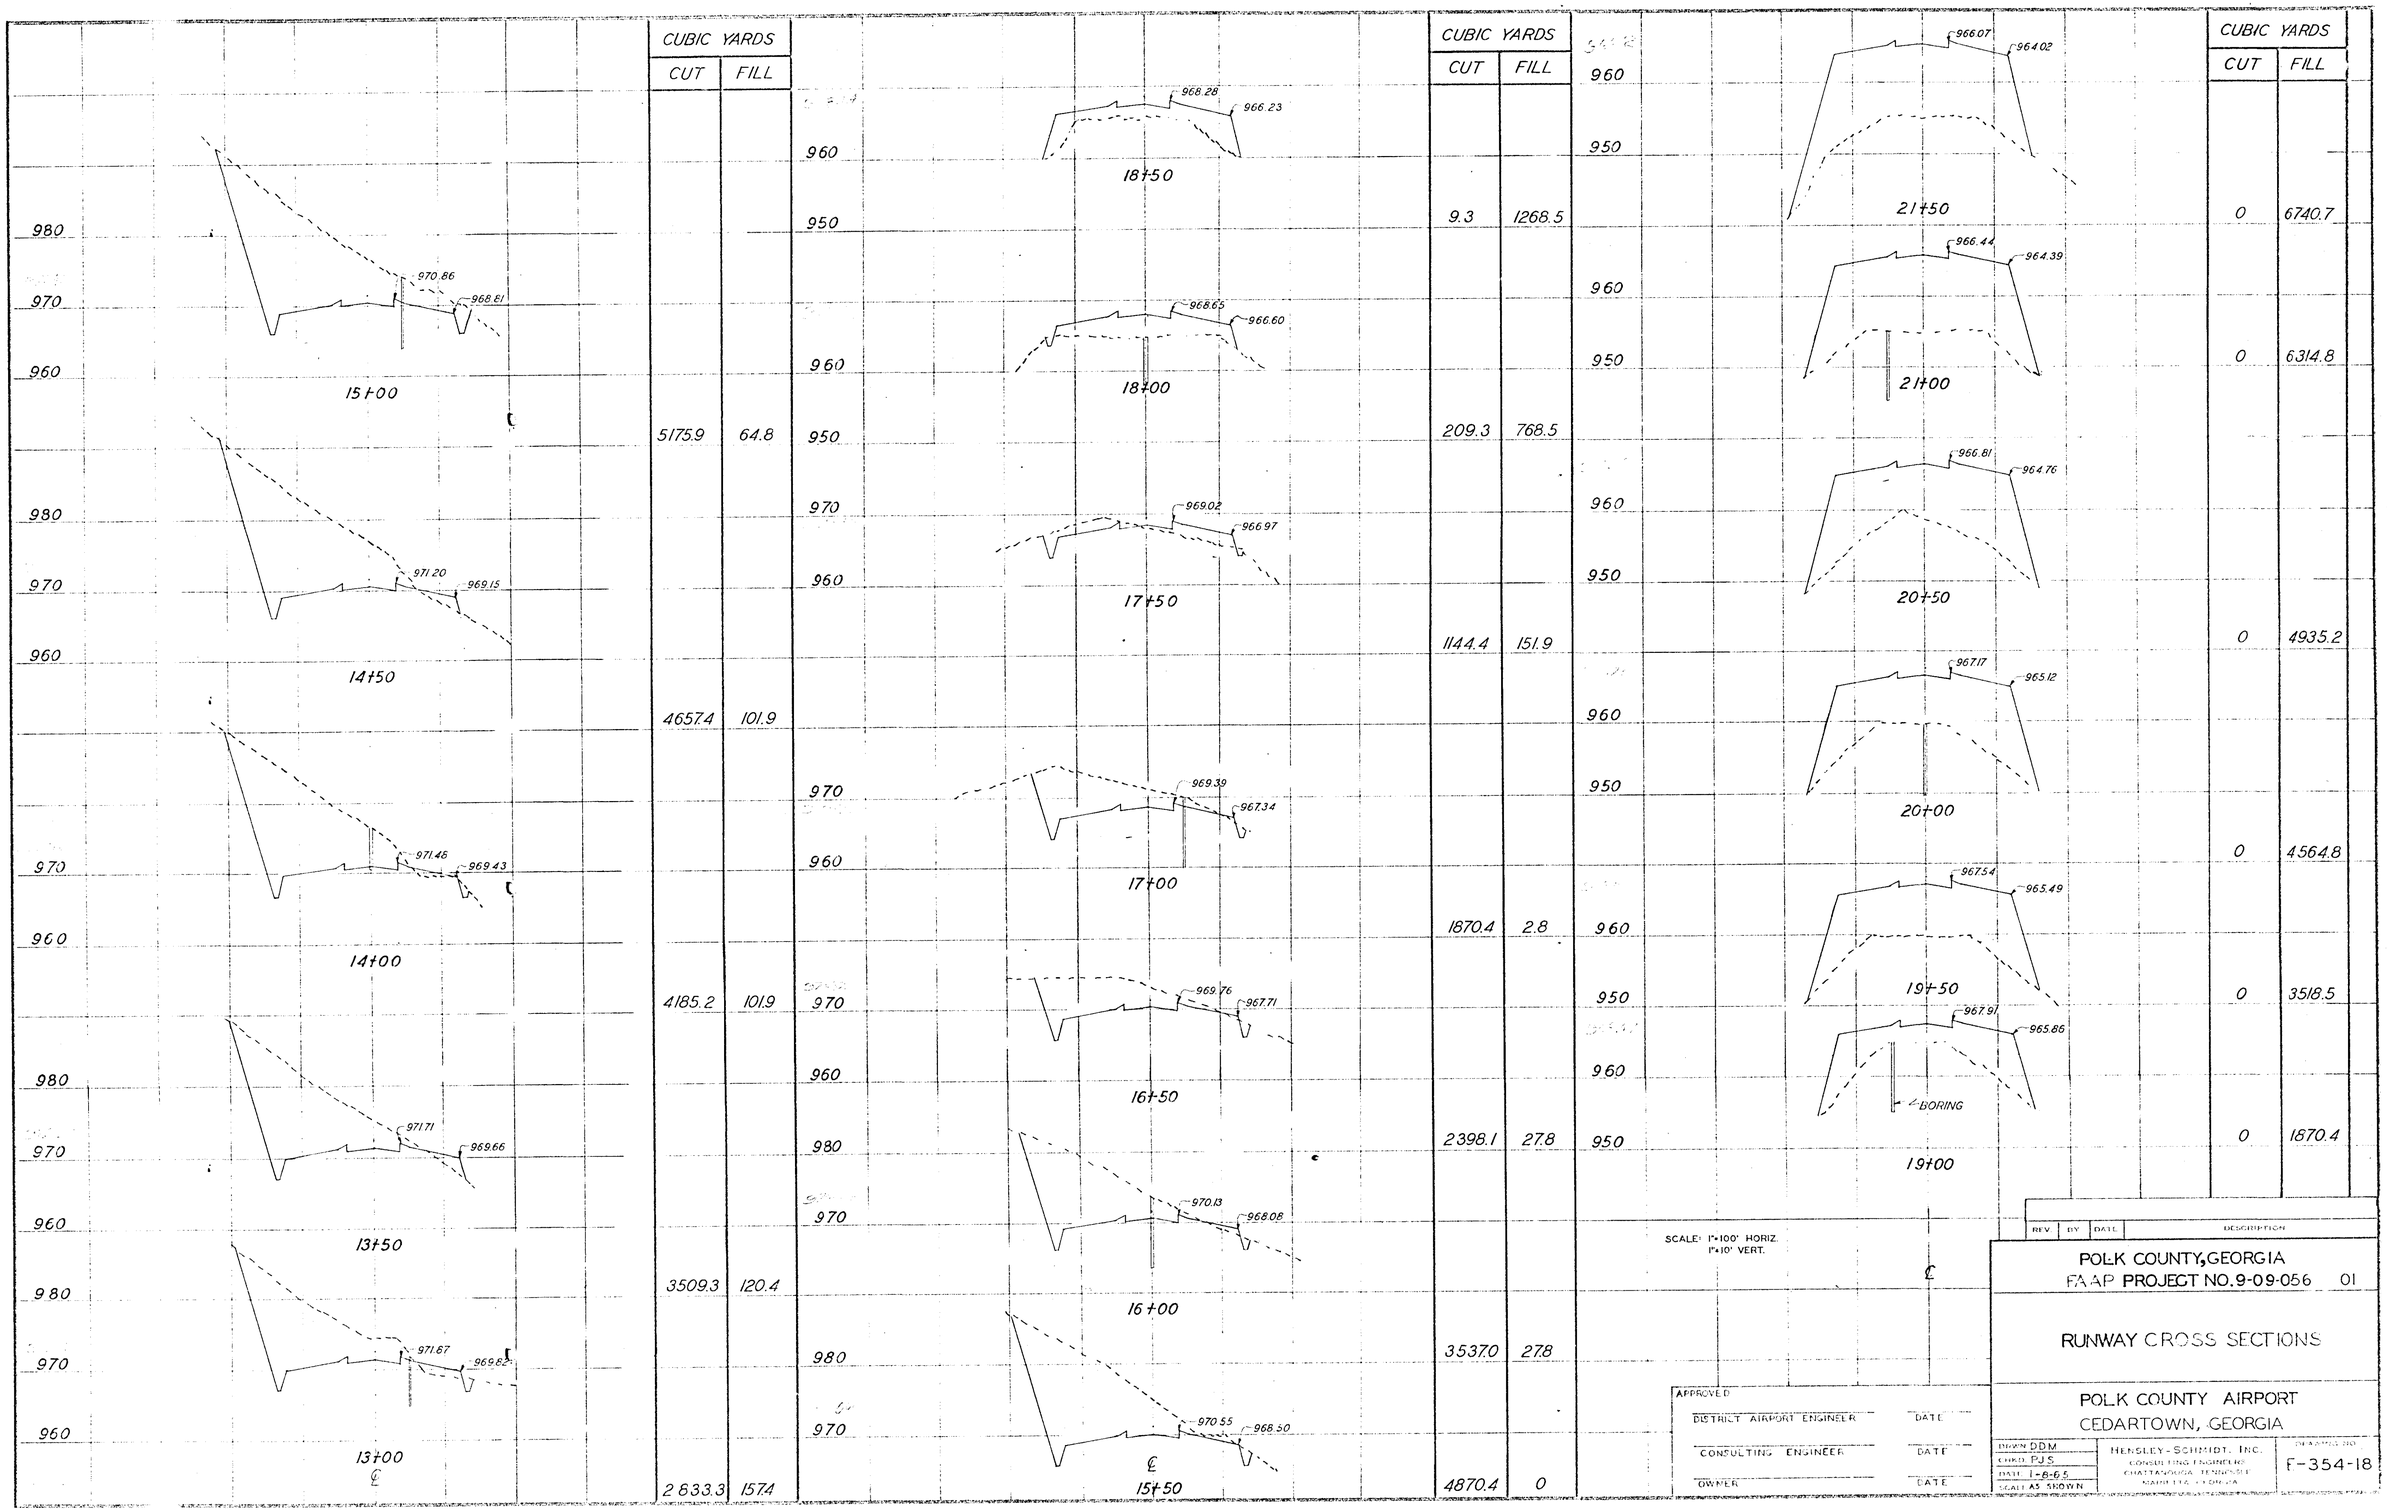
CUBIC YARDS
CUT FILL
980
970
960
970.86
968.81
15+00
5175.9 64.8
980
970
960
971.20
969.15
14+50
4657.4 101.9
970
960
971.46
969.43
14+00
4185.2 101.9
980
970
960
971.71
969.66
13+50
3509.3 120.4
980
970
960
971.67
969.82
13+00
℄
2633.3 157.4
960
950
968.28
966.23
18+50
9.3 1268.5
960
950
968.65
966.60
18+00
209.3 768.5
970
960
969.02
966.97
17+50
1144.4 151.9
970
960
969.39
967.34
17+00
1870.4 2.8
970
960
969.76
967.71
16+50
2398.1 27.8
980
970
970.13
968.08
16+00
3537.0 27.8
980
970
970.55
968.50
℄
15+50
4870.4 0
960
950
966.07
964.02
21+50
0 6740.7
960
950
966.44
964.39
21+00
0 6314.8
960
950
966.81
964.76
20+50
0 4935.2
960
950
967.17
965.12
20+00
0 4564.8
960
950
967.54
965.49
19+50
0 3518.5
960
950
967.91
965.86
BORING
19+00
0 1870.4
SCALE: 1"=100' HORIZ.
1"=10' VERT.
℄
REV. BY DATE DESCRIPTION
POLK COUNTY, GEORGIA
FAAP PROJECT NO. 9-09-056 01
RUNWAY CROSS SECTIONS
POLK COUNTY AIRPORT
CEDARTOWN, GEORGIA
APPROVED
DISTRICT AIRPORT ENGINEER DATE
CONSULTING ENGINEER DATE
OWNER DATE
DRAWN DDM
CHKD. PJS
DATE 1-8-65
SCALE AS SHOWN
HENSLEY-SCHMIDT, INC.
CONSULTING ENGINEERS
CHATTANOOGA, TENNESSEE
MARIETTA, GEORGIA
DRAWING NO.
F-354-18