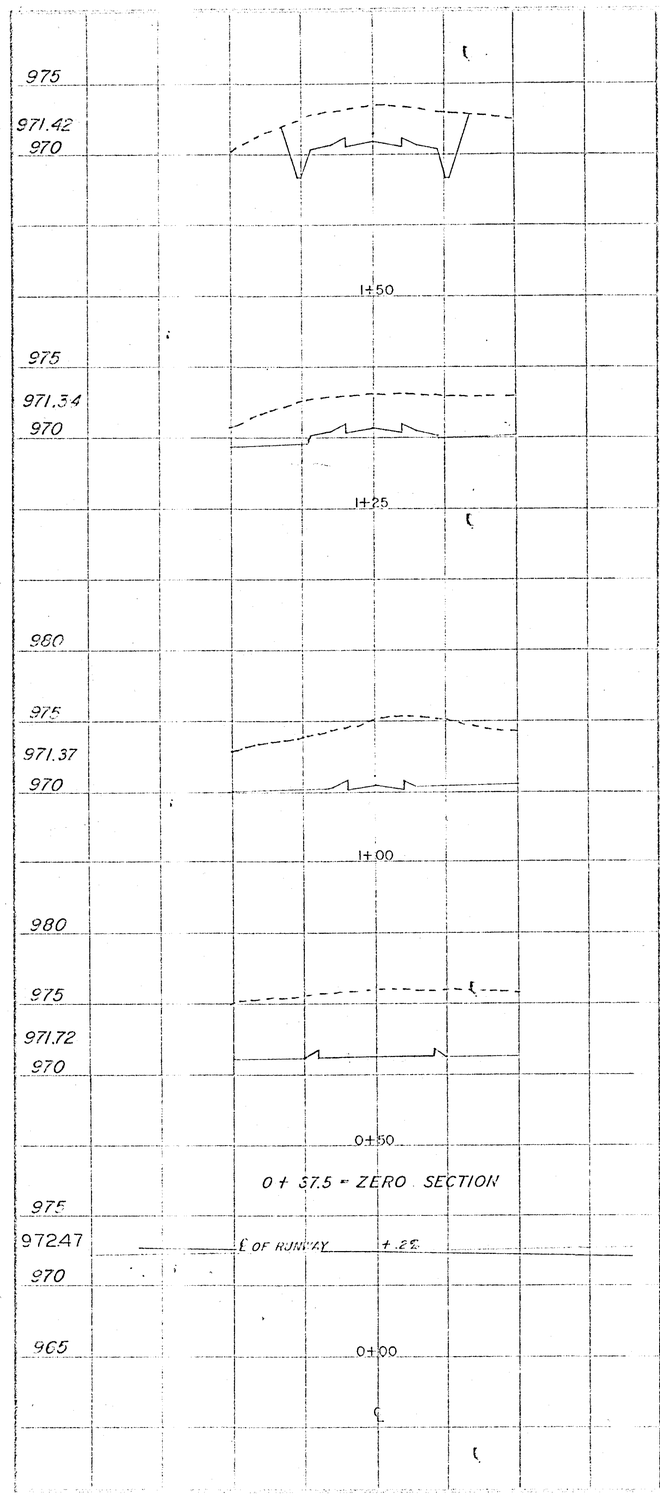

CUBIC YARDS CUT	CUBIC YARDS FILL
162.0	33.0
0	35.9
9.3	10.4
2.0	1.2

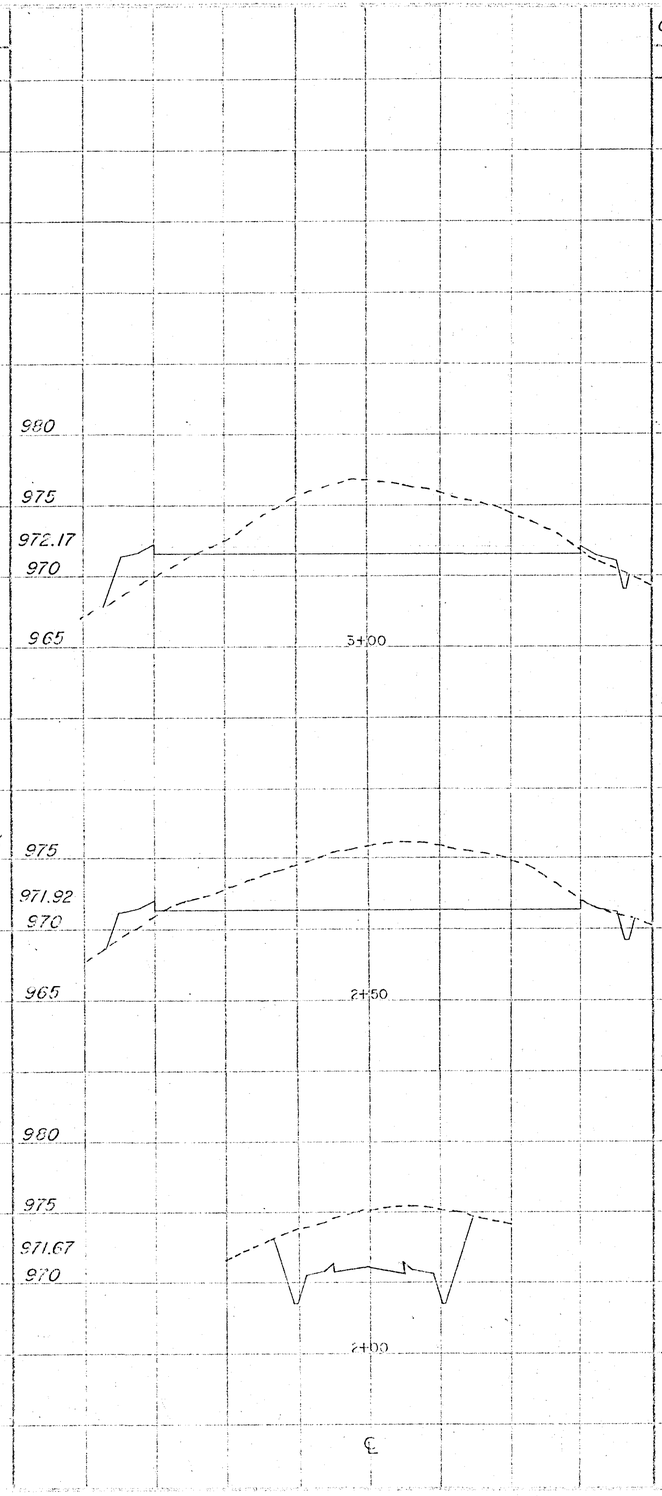

CUBIC YARDS CUT	CUBIC YARDS FILL
1690.7	159.8
1372.2	50.9
848.1	0

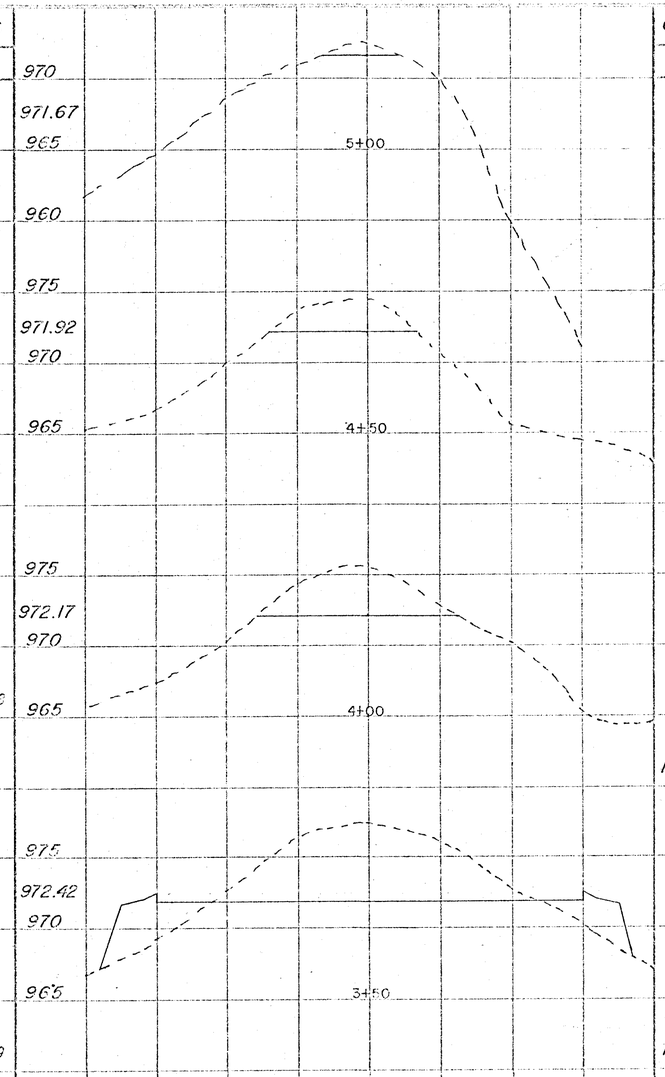

CUBIC YARDS CUT	CUBIC YARDS FILL
192.6	0
450.0	0
1029.6	251.9
1579.6	361.1
TOTAL	7,336.1	904.2
SHRINKAGE		90.0
GRAND TOTAL	7,336.1	994.2
EXCESS CUT TO RUNWAY	6,341.9	

SCALE: 1" = 5' VERTICAL
1" = 50' HORIZ.

REV.	BY	DATE	DESCRIPTION

POLK COUNTY, GEORGIA
FAAP PROJECT NO.-9-09-056- 01

TAXIWAY &
APRON CROSS SECTIONS

POLK COUNTY AIRPORT
CEDARTOWN, GEORGIA

APPROVED
DISTRICT AIRPORT ENGINEER — DATE
CONSULTING ENGINEER — DATE
OWNER — DATE

DRWN. D.D.M.
CHKD. R.J.S.
DATE 1-6-1965
SCALE AS SHOWN

HENSLEY-SCHMIDT, INC.
CONSULTING ENGINEERS
CHATTANOOGA, TENNESSEE
MARIETTA, GEORGIA

DRAWING NO.
E-354-22