STATE AID PROJ. No.	REGION No.	STATE	PROJECT No.	FISCAL YEAR	SHEET No.	TOTAL SHEETS
DIV. NO. 6	3	GA.	SUPP 7 RRPR 5761(1)	1966	1	8

GEORGIA
STATE HIGHWAY DEPARTMENT

PLAN AND PROFILE OF PROPOSED
RURAL ROADS AUTHORITY PROJECT

RRPR 5761 (1) POLK COUNTY
OLD BELLVIEW ROAD

INDEX

SHEET NO.	DESCRIPTION
1	COVER SHEET
2	TYPICAL SECTION & SUMMARY OF QUANTITIES
3	ALIGNMENT - DRAINAGE & RIGHT OF WAY
4	G.A. STD. NO. 1018-A SAND CEMENT BAG RIP RAP
5	G.A. STD. NO. 9028-B SUPERELEVATION & WIDENING ON CURVES
6	G.A. STD. NO. 9029-A PREFORATED UNDERDRAIN
7	G.A. STD. NO. 9031-H CONSTRUCTION DETAILS
8	G.A. STD. NO. 9003 CONCRETE R/W MARKERS

TOTAL SHEETS 8

CONVENTIONAL SIGNS

STATE OR COUNTY LINE
CITY LIMIT LINE
PROPERTY LINE
SURVEY OR BASE LINE
RIGHT OF WAY LINE — EXISTING / REQUIRED / LIMIT OF ACCESS / R/W & LIMIT OF ACCESS / R/W MARKERS
FENCE
RAILROADS
POWER LINE
TELEPHONE LINE
POWER POLES
TELEPHONE OR TELEGRAPH POLES

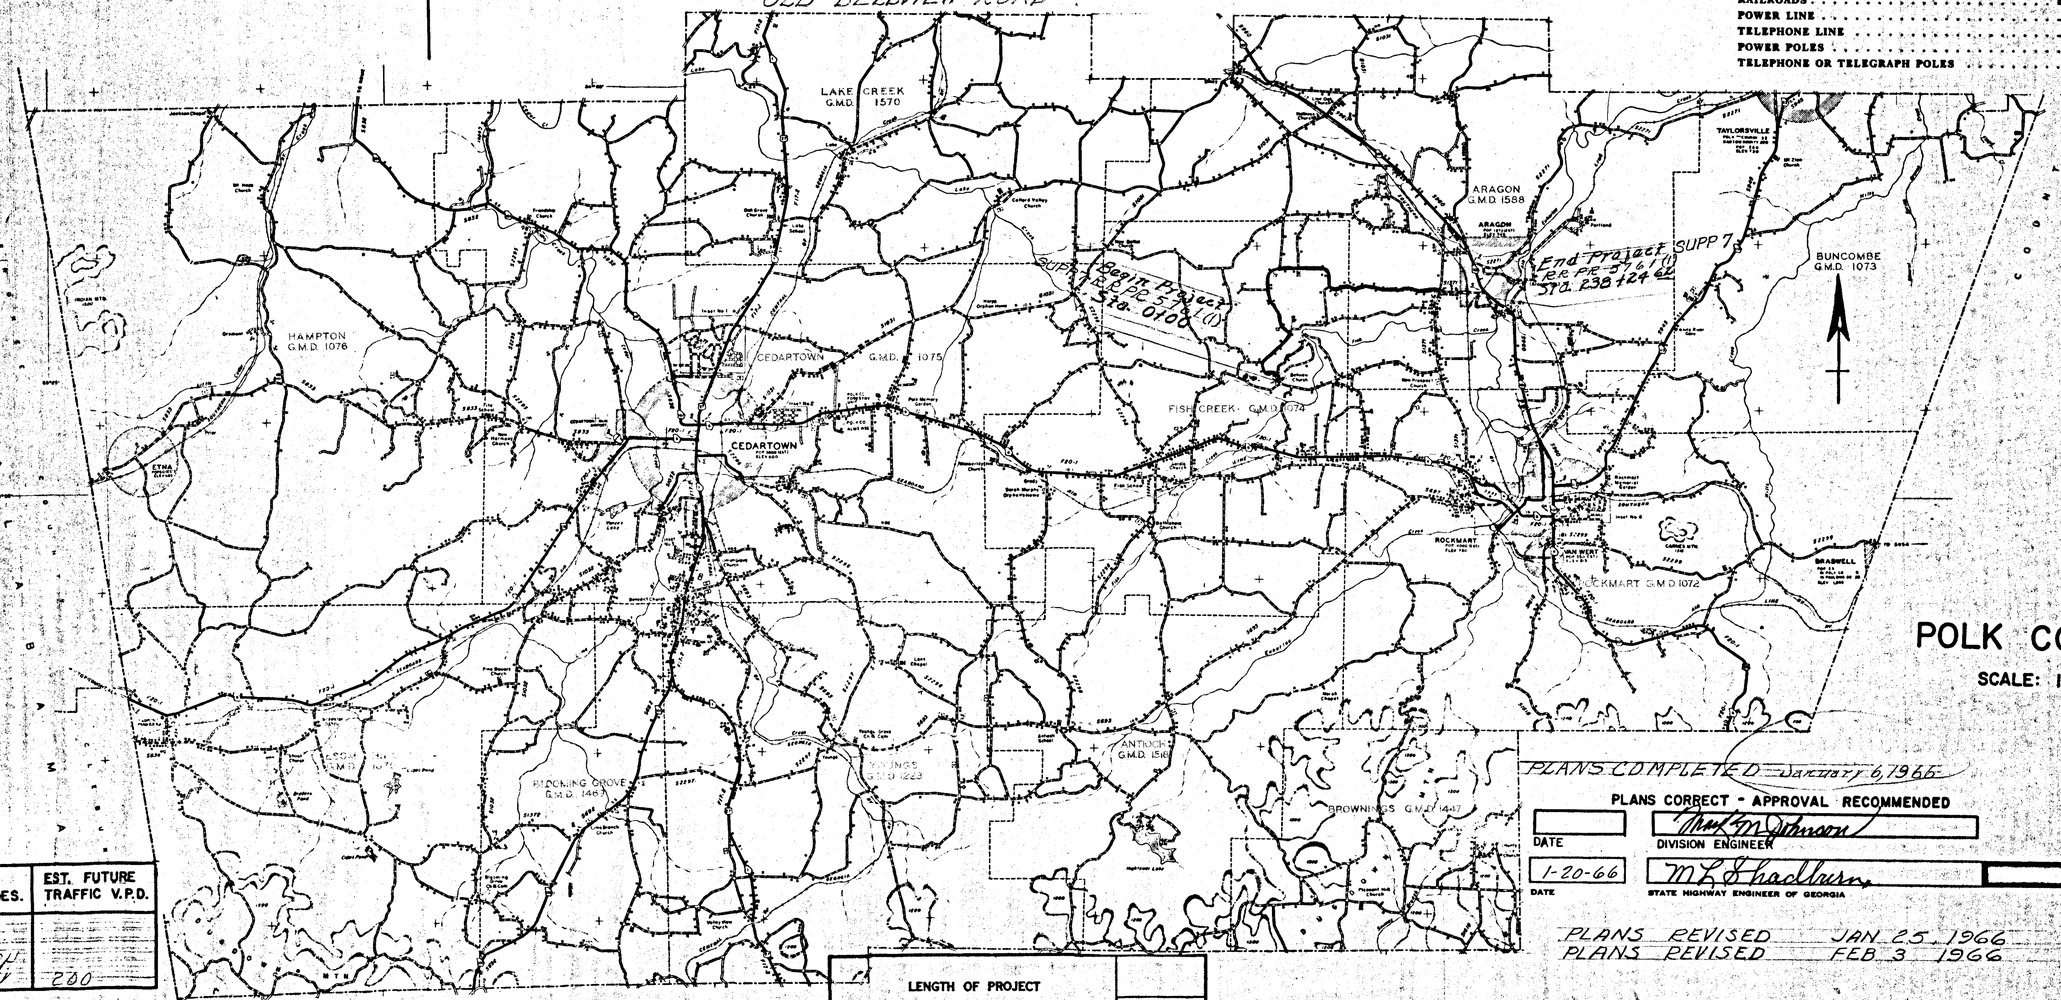

POLK COUNTY

SCALE: 1" = 1.0 MILE

PLANS COMPLETED January 6, 1966

PLANS CORRECT - APPROVAL RECOMMENDED

DATE — DIVISION ENGINEER

1-20-66 — STATE HIGHWAY ENGINEER OF GEORGIA

PLANS REVISED JAN 25 1966
PLANS REVISED FEB 3 1966

RR-PR. PROJ. NO.	SPEED DES.	EST. FUTURE TRAFFIC V.P.D.
SUPP 7 RRPR 5761(1)	35 MI. P.H.	
CLASS "E"	17 TH. R.M.Y.	200

NOTE: ALL WORK TO BE DONE IN ACCORDANCE WITH THE STANDARD SPECIFICATIONS OF THE STATE HIGHWAY DEPARTMENT OF GEORGIA, DATED MAY 1, 1964.

LENGTH OF PROJECT	MILES
NET LENGTH OF ROADWAY	4.505
NET LENGTH OF BRIDGES	0.000
NET LENGTH OF PROJECT	4.505
NET LENGTH OF EXCEPTIONS	0.000
GROSS LENGTH OF PROJECT	4.505

856

SUPP 7 RRPR 5761(1) POLK COUNTY