DIV.	STATE	SUPP 7 R.R.P.R. PROJ. NO.	FISCAL YEAR	SHEET NO.	TOTAL SHEETS
SIX	GA	576 (1)	1966	2	9

Revised 1-25-66
Revised 2-3-66

TYPICAL SECTION AND SUMMARY OF QUANTITIES

SUPP 7 R.P.R. 576 (1) POLK COUNTY
OLD BELLVIEW ROAD

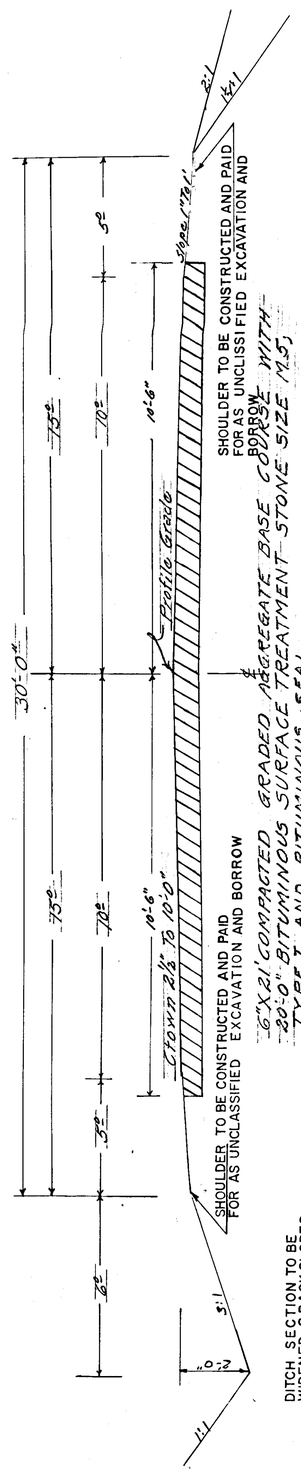

NOTE: ALL CONSTRUCTION SHALL CONFORM TO THE GEORGIA STATE HIGHWAY DEPARTMENT GEOMETRIC DESIGN STANDARDS – REVISED 1953.

PROVIDE ADDITIONAL SHOULDER GRADING AND BASE MATERIAL FOR CURVE WIDENING AND ELSEWHERE AS DIRECTED BY THE ENGINEER.

CURVES TO BE SUPERELEVATED IN ACCORDANCE WITH GEORGIA STANDARD NUMBER 9028-B.

ALL UTILITY FACILITIES WHICH ARE IN CONFLICT WITH CONSTRUCTION ARE TO BE REMOVED BY THE RESPECTIVE OWNERS.

IT SHALL BE THE RESPONSIBILITY OF THE CONTRACTOR TO COORDINATE HIS WORK WITH THE WORK TO BE PERFORMED BY THE UTILITY OWNERS AND ARRANGE A SCHEDULE OF OPERATIONS THAT WILL ALLOW FOR THE COMPLETION OF THE PROJECT WITHOUT UNDUE DELAY.

THE CONTRACTOR WILL NOT BE PAID FOR ANY DELAYS OR EXTRA EXPENSE CAUSED BY UTILITY POLES OR OTHER SERVICES NOT MOVED IN ADVANCE OF WORK.

THE COUNTY, OR CITY IF INCORPORATED, WILL BE RESPONSIBLE FOR OBTAINING AND FURNISHING ALL BORROW PITS AND MATERIAL PITS, INCLUDING TOPSOIL, SAND CLAY AND CLAY GRAVEL PITS.

"AGGREGATE, GROUP II, AS DESCRIBED IN MODIFICATION OF ARTICLE 801.01 DATED AUGUST 20, 1964 WILL BE SPECIFIED FOR USE IN SURFACE TREATMENT AND BITUMINOUS SEAL ON THIS PROJECT."

NOTE: "GRASSING SHOULDERS" TO BE IN ACCORDANCE WITH GA. STD. 9031-H.

— NOTE —
This Project is Classified as A Grading & Paving Project.
No Payment Will Be Made For Finishing & Dressing

LENGTH OF PROJECTS

PROJECT NO.	STA. - STA.	LIN. FT. ROADWAY	LIN. FT. BRIDGES	EXCEPTIONS	REMARKS
SUPP 7 R.P.R. 576 (1)	0+10 - 97+64.81	None	None		
	97+64.81 = 97+80.95				EQUALITY
	97+80.95 = 238+14.0	14033.05			
TOTAL		23,787.86	None	None	
SUMMARY - MILES					
NET LENGTH ROADWAYS		4.505			
NET LENGTH BRIDGES		0.000			
NET LENGTH PROJECT		4.505			
NET LENGTH EXCEPTIONS		0.000			
GROSS LENGTH OF PROJECT		4.505			

NOTE: ALL CONCRETE CULVERTS, HEADWALLS, STEPS, RETAINING WALLS, ALL TYPE PAVEMENTS AND WOODEN STRUCTURES, ETC., EXCEPT THOSE SPECIFICALLY SHOWN AS A REMOVAL PAY ITEM, WILL BE REMOVED AS CLEARING AND GRUBBING.

IN THE EVENT OF COUNTY CONTRACT EXECUTED FOR THIS PROJECT, CLEARING AND GRUBBING - ACTUAL IS 26.22 ACRES, THIS FIGURE IS NOT TO BE USED FOR ANY BIDDING. PURPOSES WHATSOEVER,

* ITEM 100 UNDER GRADING QUANTITIES IS TO BE USED AS A PAY ITEM. ITEM 100 UNDER SURFACING QUANTITIES IS TO BE USED AS A PAY ITEM ONLY IN CASE THE GRADING HAS BEEN DONE UNDER ANOTHER CONTRACT.

DETAILED ESTIMATE

ITEM NO.	ITEM	UNIT	QUAN.	QUAN.	TOTALS
	GRADING				
100	Clearing & Grubbing Full Width of R/W (Lump Sum)	Acre	43.75		
101	Clearing & Grubbing	Acre	10.00		
104-110	Unclassified Excavation & Borrow.	Cu. Yd	87984		
111	Overhaul On Excavation	Sta. Yds.	527904		
106	Excavation for Culverts & Minor Structures	Cu. Yd	288		
106	Selected Material For Culvert Foundation Backfill Type I	Cu. Yd.	323.		
520	15" Pipe (SD) Height Fill 1' To 10'	Lin. Ft.	1196		
520	18" Pipe (SD) Height Fill 1' To 10'	Lin. Ft.	524		
520	24" Pipe (SD) Height Fill 1' To 10'	Lin. Ft.	56		
520	18" Pipe (CD) Height Fill 1 To 15'	Lin. Ft.	1575		
520	18" Pipe (CD) Height Fill 15' To 20'	Lin. Ft.	76		
520	24" Pipe (C.D) Height Fill 1' To 15'	Lin. Ft.	72		
520	24" Pipe (C.D) Height Fill 20' To 30'	Lin. Ft.	140		
520	42" Pipe (C.D) Height Fill 20' To 30'	Lin. Ft.	100		
520	48" Pipe (C.D) Height Fill 1 To 15	Lin. Ft.	60		
605	6" Perforated Pipe Underdrain Depth 4' or Less	Lin. Ft.	200.		
537	Culvert Pipe Removed S.D or CD	Lin. Ft.	734		
603	Stone Dumped Rip-Rap For Ditch Checks	Ton	500		
604	Sand Cement Bag Rip-Rap	Sq. Yd	185.		
120	Subgrade Treatment Material	Cu. Yd.	21,115		
118	Special Overhaul On Subgrade Treatment Material	U. Yd.	211,150		
634	Concrete R/W Markers	Each.	88		
106	Selected Material for Culvert Foundation Back Fill Type II	Cu. Yd.	50.		
	SURFACING				
* 100	Clearing & Grubbing Full Width R/W (Lump Sum)	Acre	43.75.		
101	Clearing & Grubbing	Acre	2.00		
104-110	Unclassified Excavation & Borrow Including Haul	Cu. Yds.	8000.		
210	Graded Aggregate Base Course Including Material & Haul	Ton	20,613.		
312	Bituminous Prime	Gal.	14,977.		
324	Bituminous Surface Treatment, Stone Size M5, Type I	Sq. Yd.	53,944.		
326	Bituminous Seal	Sq. Yd	53,944		
700	Seeding	Sq. Yd.	68,533		
700	Agricultural Lime	Ton	38		
700	First Application Fertilizer	Ton	14.		
700	Second Application Fertilizer (Pound of Nitrogen)	Lb.	2,198.		
700	Water for Grassing	M. Gal.	68.		
121	Special Subgrade Compaction & Test Rolling	Mile	4.508		

DIETZGEN N. O. 328 "IMPERIAL"