STATE	PROJECT NUMBER	SHEET No.	TOTAL SHEETS
GA.			

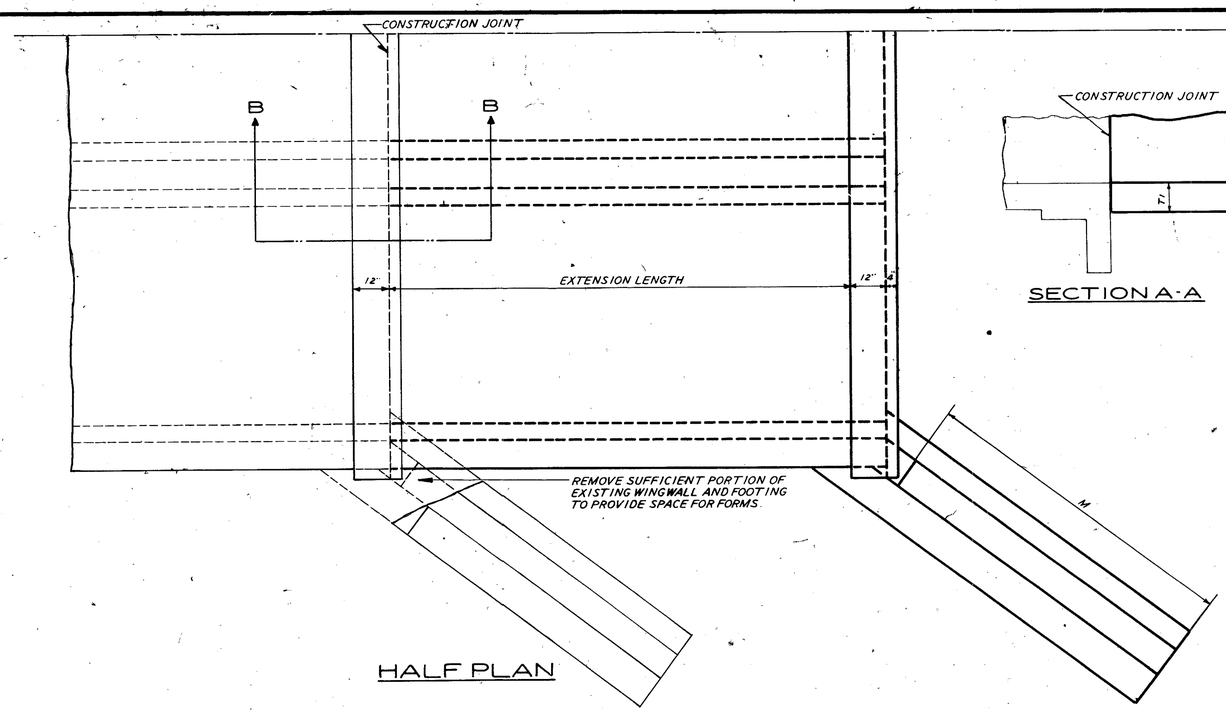

HALF PLAN

SECTION A-A

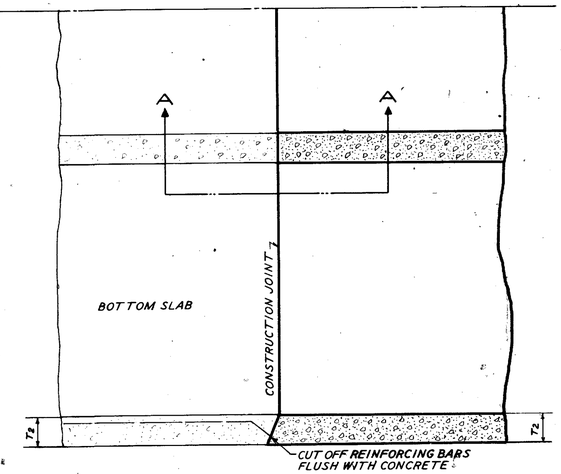

PARTIAL SECTION PLAN AT CONSTRUCTION JOINT

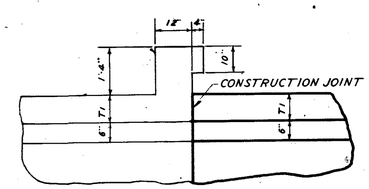

SECTION B-B

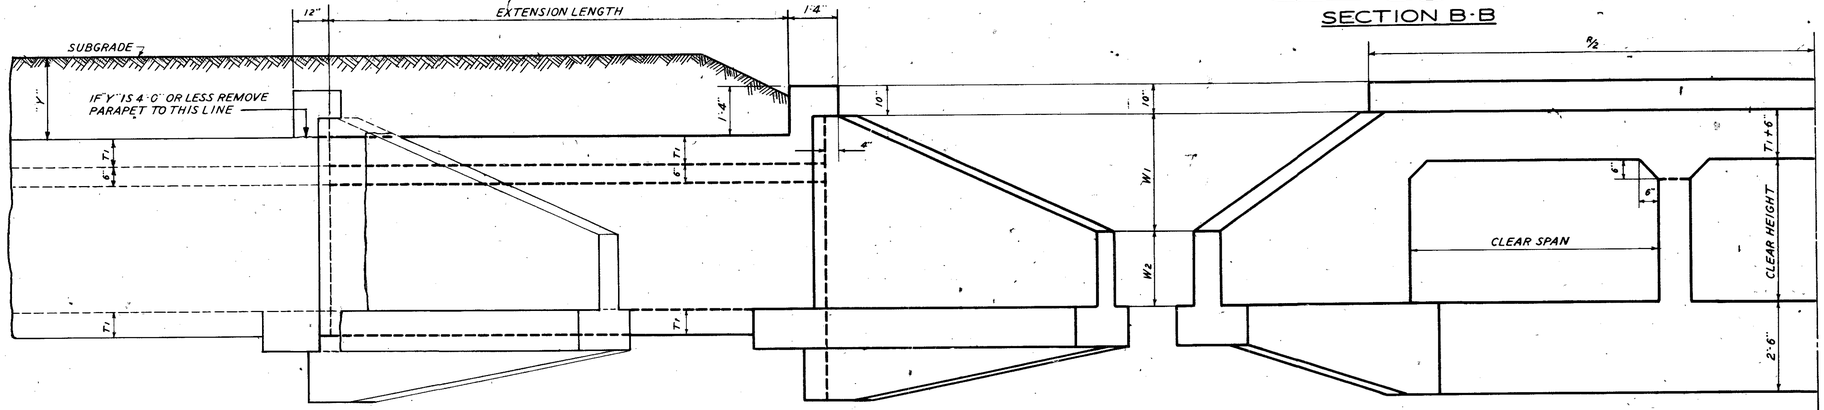

SIDE ELEVATION

HALF END ELEVATION

GENERAL NOTES

ALL CONCRETE SHALL BE CLASS "A".

FOR DETAILS OF EXTENDED PORTION OF CULVERT SEE STANDARD DRAWING REFERRED TO ON SUMMARY SHEET OF PLANS.
EXISTING STRUCTURE SHOWN IN LIGHT LINES.
ADDED PORTION SHOWN IN HEAVY LINES.

No.	REVISIONS	DATE
	DEL. REF. BID PRICE	1-6-6

STATE HIGHWAY DEPARTMENT OF GEORGIA
BRIDGE DEPARTMENT

STANDARD DETAILS FOR EXTENDING CONCRETE BOX CULVERTS

NO SCALE — AUGUST, 19[illegible]

DESIGNED
DRAWN
TRACED
CHECKED

APPROVED [illegible]
CHIEF ENGINEER

NUMBER 2317