STATE		SHEET NO.	TOTAL SHEETS
GA.			

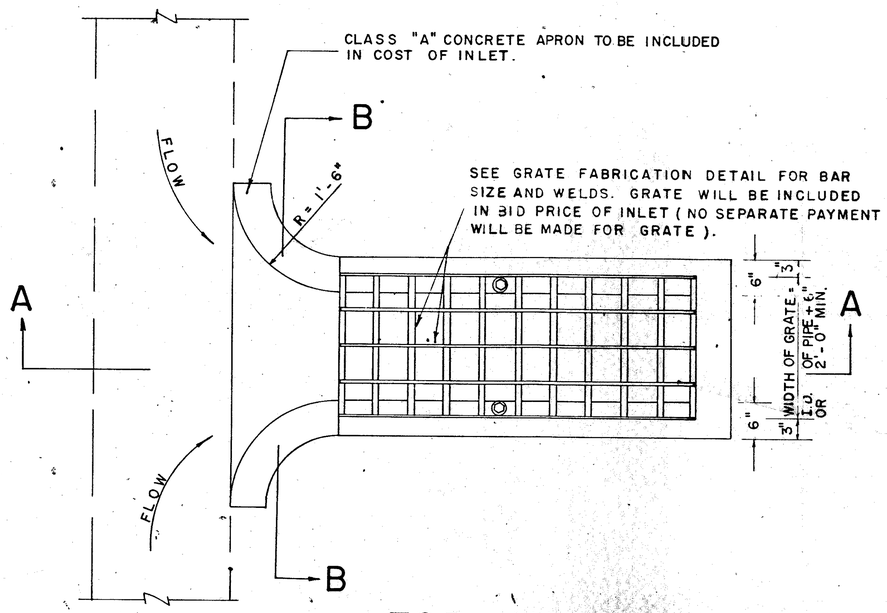

TOP VIEW

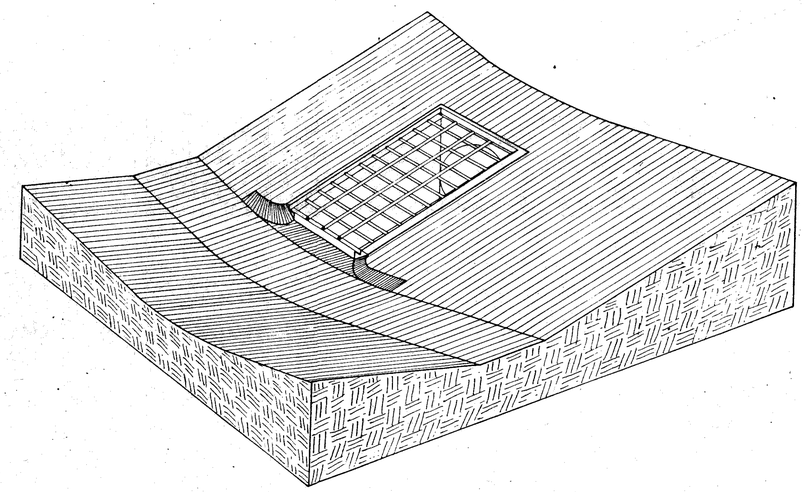

NO SCALE

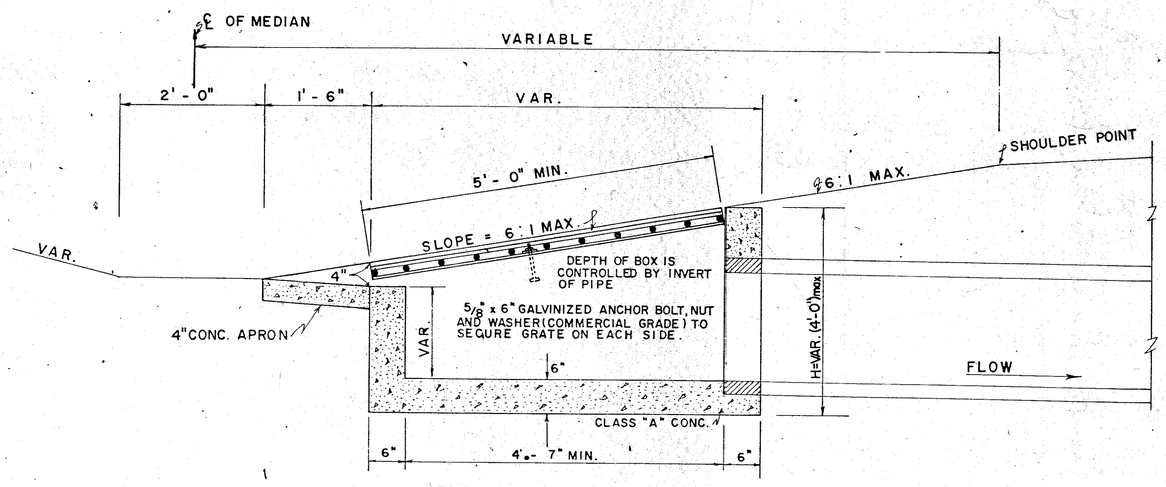

SECTION A-A

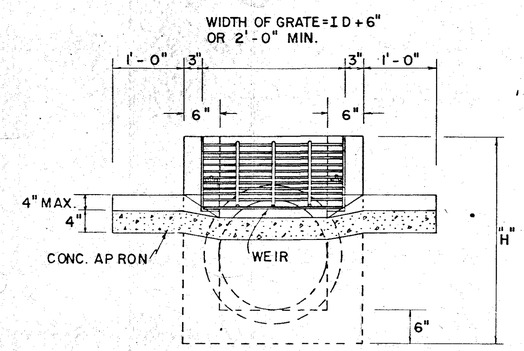

SECTION B-B

STATE HIGHWAY DEPARTMENT OF GEORGIA
ENGINEERING DEPARTMENT

NOTE ADDED 2-12-74

STANDARD
CONSTRUCTION DETAIL
MEDIAN DROP INLET SPECIAL DESIGN
(FOR USE IN LOW POINT IN MEDIAN WHERE OUTFALL IS NOT SUFFICIENT TO USE NORMAL DROP INLET)

SCALE: 1" = 1'-0" 3-1-71

DESIGNED	J L P	SUBMITTED
DRAWN	J M W	
TRACED	A V S	APPROVED
CHECKED	H R	

D-5