GDOT Georgia Department of Transportation

P. I. No. XXXXXXX

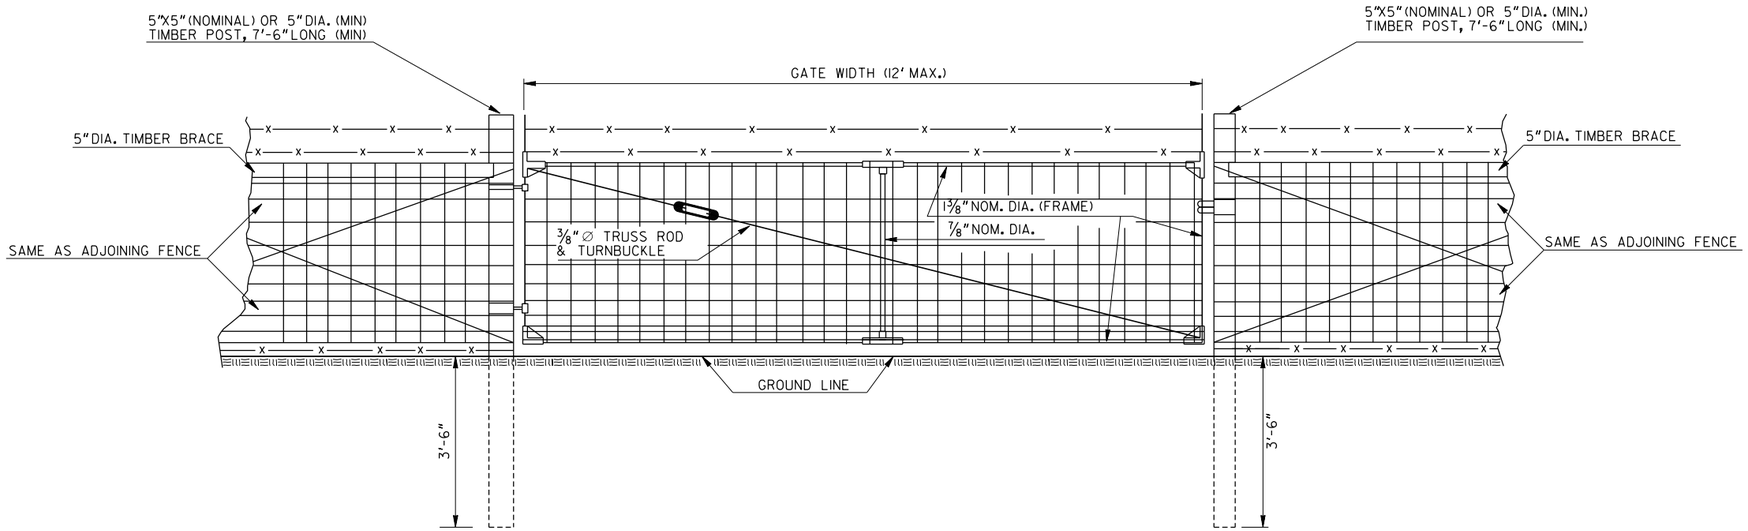

GATE LOCATION	GATE WIDTH	FENCE DESIGN

GATE:

1. 1 3/8" NOM. DIAMETER GALV. STEEL FRAME
2. 7/8" NOM. DIAMETER GALV. STEEL CENTER BRACE
3. 3/8" Ø GALV. TRUSS-ROD & TURNBUCKLE
4. FABRIC IS TO BE WRAPPED AND TIED AROUND ENDS OF FRAME AND ATTACHED TOP AND BOTTOM WITH APPROVED FABRIC FASTENERS.
5. FITTINGS, INCLUDING HINGES AND LATCHES FOR GATES, SHALL MEET THE APPROVAL OF THE ENGINEER.
6. FABRIC FOR GATE SHALL BE SAME AS ADJOINING FENCE FABRIC WHERE APPICABLE. WHERE FIELD FENCE IS BARBED WIRE, THE FABRIC FOR THE GATE SHALL BE ASTM-116 DESIGN NO. 939-6-12 1/2 (OR DESIGN NO. 1047-6-12 1/2 ALTERNATE).

BY	REVISION	DATE
R.M.U.	MINIMUM POST LENGTH	03-10-88
R.M.U.	GENERAL REVISION	01-17-86

DEPARTMENT OF TRANSPORTATION
STATE OF GEORGIA

CONSTRUCTION DETAIL

DETAIL OF GATE

TO BE USED WITH FIELD FENCE

OCTOBER 1983

NOT TO SCALE

NUMBER F-05