STATE	PROJECT NUMBER	SHEET NO.	TOTAL SHEETS
GA.			

GATE LOCATION	GATE WIDTH	FENCE DESIGN

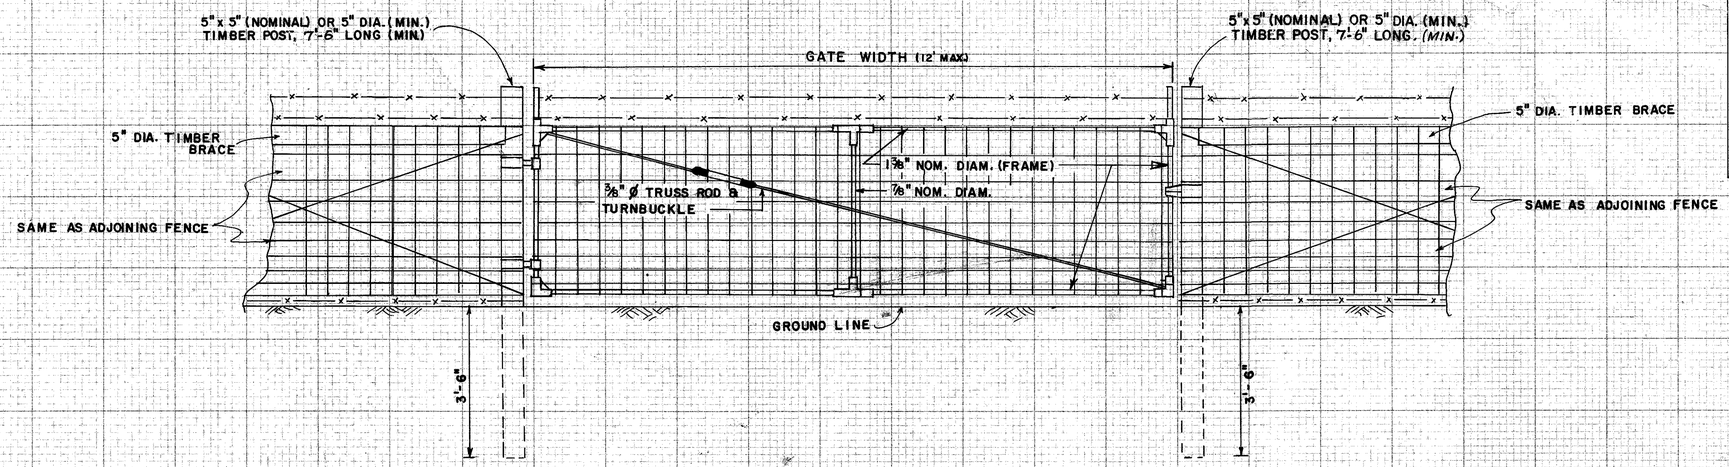

GATE:

1. 1 3/8" NOM. DIAMETER GALV. STEEL FRAME.
2. 7/8" NOM. DIAMETER GALV. STEEL CENTER BRACE.
3. 3/8" Ø GALV. TRUSS-ROD & TURNBUCKLE.
4. FABRIC IS TO BE WRAPPED AND TIED AROUND ENDS OF FRAME AND ATTACHED TOP AND BOTTOM WITH APPROVED FABRIC FASTENERS.
5. FITTINGS INCLUDING HINGES AND LATCHES FOR GATES SHALL MEET THE APPROVAL OF THE ENGINEER.
6. FABRIC FOR GATE SHALL BE SAME AS ADJOINING FENCE FABRIC WHERE APPLICABLE. WHERE FIELD FENCE IS BARBED WIRE, THE FABRIC FOR THE GATE SHALL BE ASTM-116 DESIGN NO. 939-6-12½ (OR DESIGN NO. 1047-6-12½ ALTERNATE).

R.M.U. - MIN. POST LENGTH 3-10-88
R.M.U. - GEN. REV. 1-17-1986

CONSTRUCTION DETAILS

DETAIL OF GATE TO BE USED WITH FIELD FENCE

NO SCALE

OCT. 1983

PLATE F-5

FORM EF00003