STATE	PROJECT NUMBER	SHEET NO.	TOTAL SHEETS
GA.			

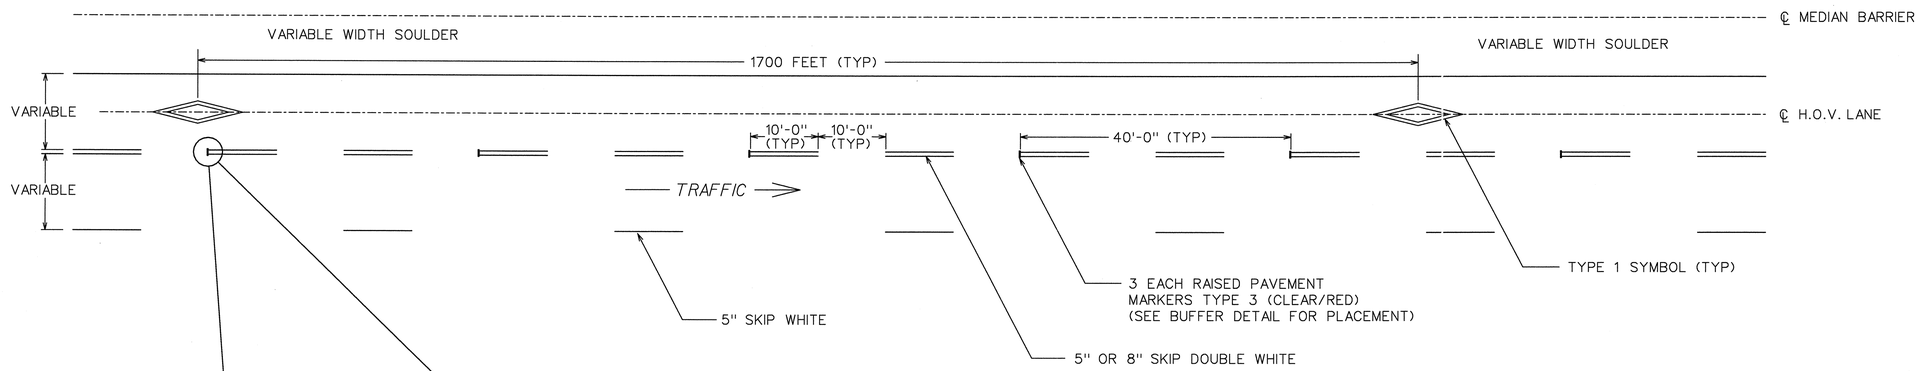

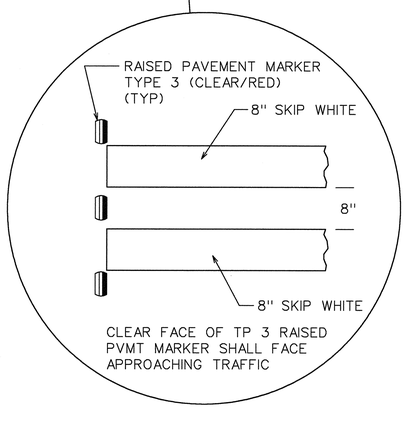

24 INCH BUFFER DETAIL

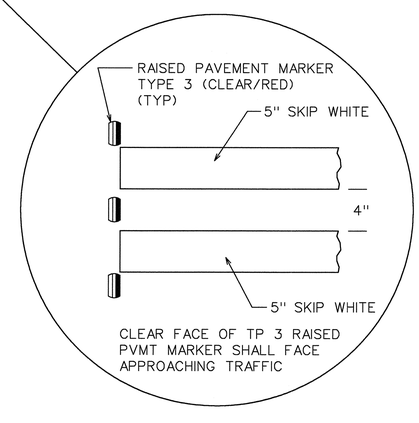

14 INCH BUFFER DETAIL

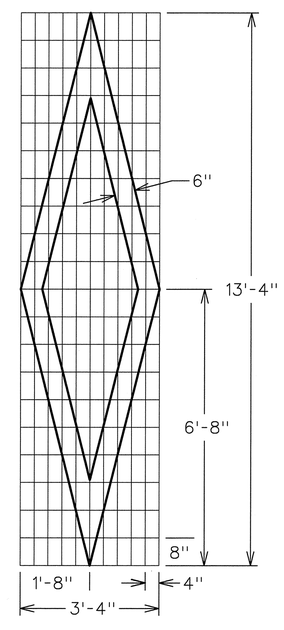

TYPE 1 SYMBOL DETAIL

DATE	REVISIONS

GEORGIA DEPARTMENT OF TRANSPORTATION
OFFICE OF TRAFFIC SAFETY & DESIGN

DETAILS OF
H.O.V. LANE PAVEMENT MARKINGS

NO SCALE JANUARY 2000

PCBDTB

T-17A

...\t17hov lane.dgn Jul 03, 2003 16:10:19