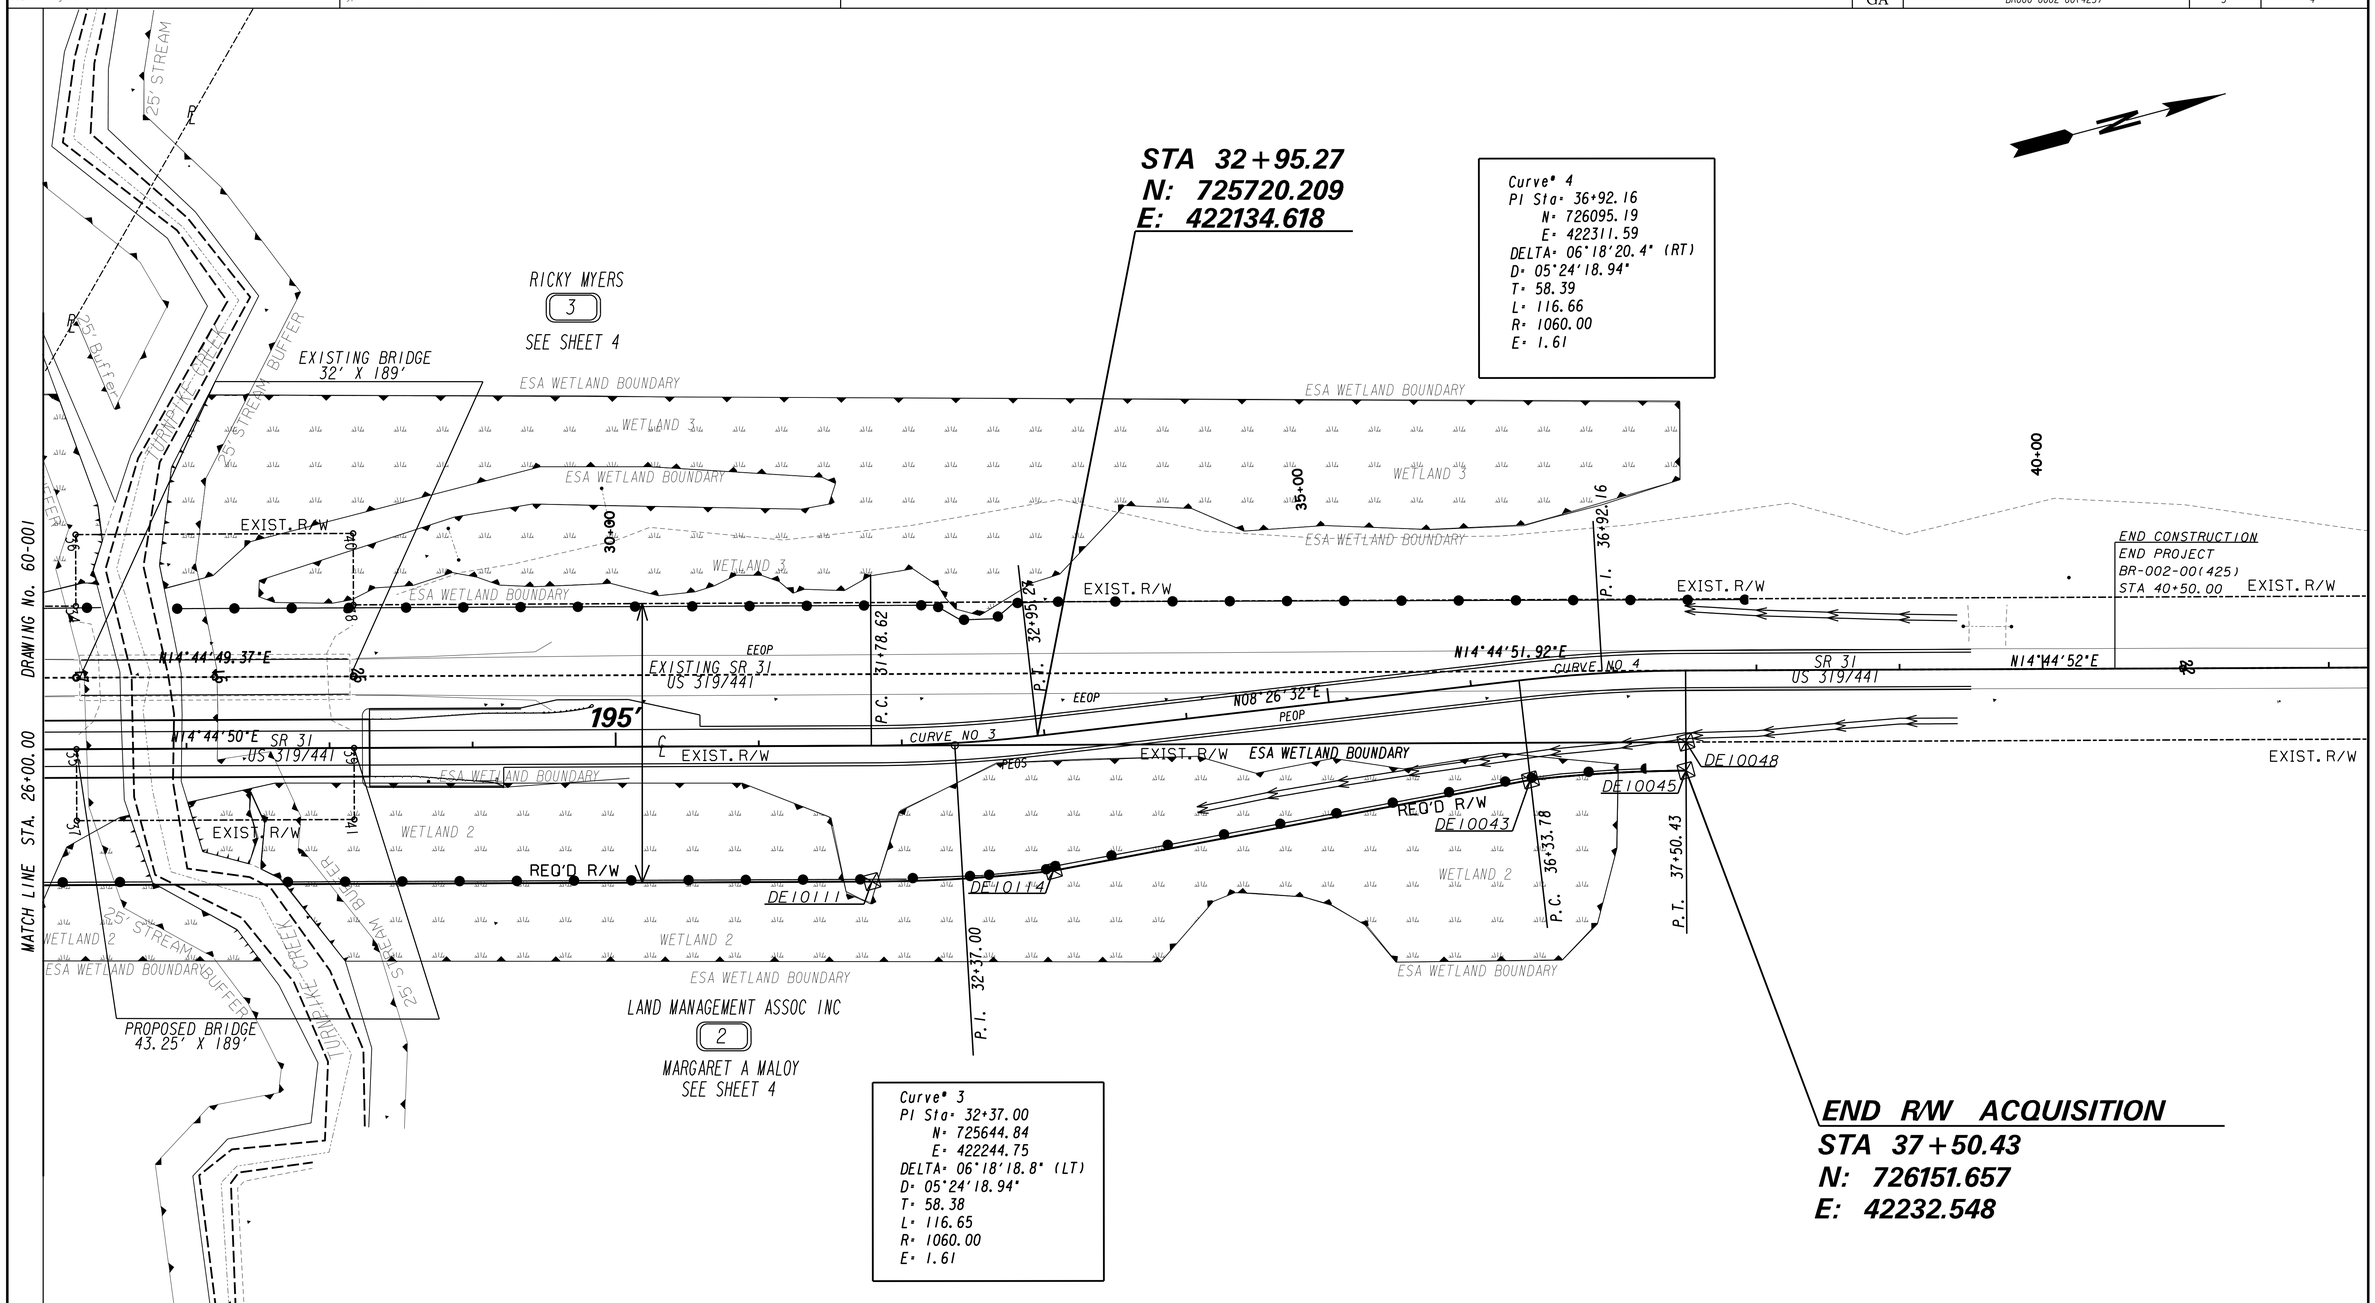

PROPERTY AND EXISTING R/W LINE	
REQUIRED R/W LINE	
CONSTRUCTION LIMITS	C F
EASEMENT FOR CONSTR & MAINTENANCE OF SLOPES	
EASEMENT FOR CONSTR OF SLOPES	
EASEMENT FOR CONSTR OF DRIVES	

BEGIN LIMIT OF ACCESS.....BLA
END LIMIT OF ACCESS.....ELA
LIMIT OF ACCESS
REQ'D R/W & LIMIT OF ACCESS

SCALE IN FEET
0 50 100 200

GEORGIA
DEPARTMENT OF TRANSPORTATION

DATE	REVISIONS	DATE	REVISIONS
3-27-2015	ADDITIONAL ROW REQUIRED FOR PARCELS 1 AND 2.		

STATE OF GEORGIA
DEPARTMENT OF TRANSPORTATION

RIGHT OF WAY MAP

PROJECT NO: BR000-0002-00(425)
COUNTY:TELFAIR
LAND LOT NO: 73, 72, 71, 48
LAND DISTRICT: 10
GMD
DATE 8-6-2014 SH 3 OF 4

5/20/2011