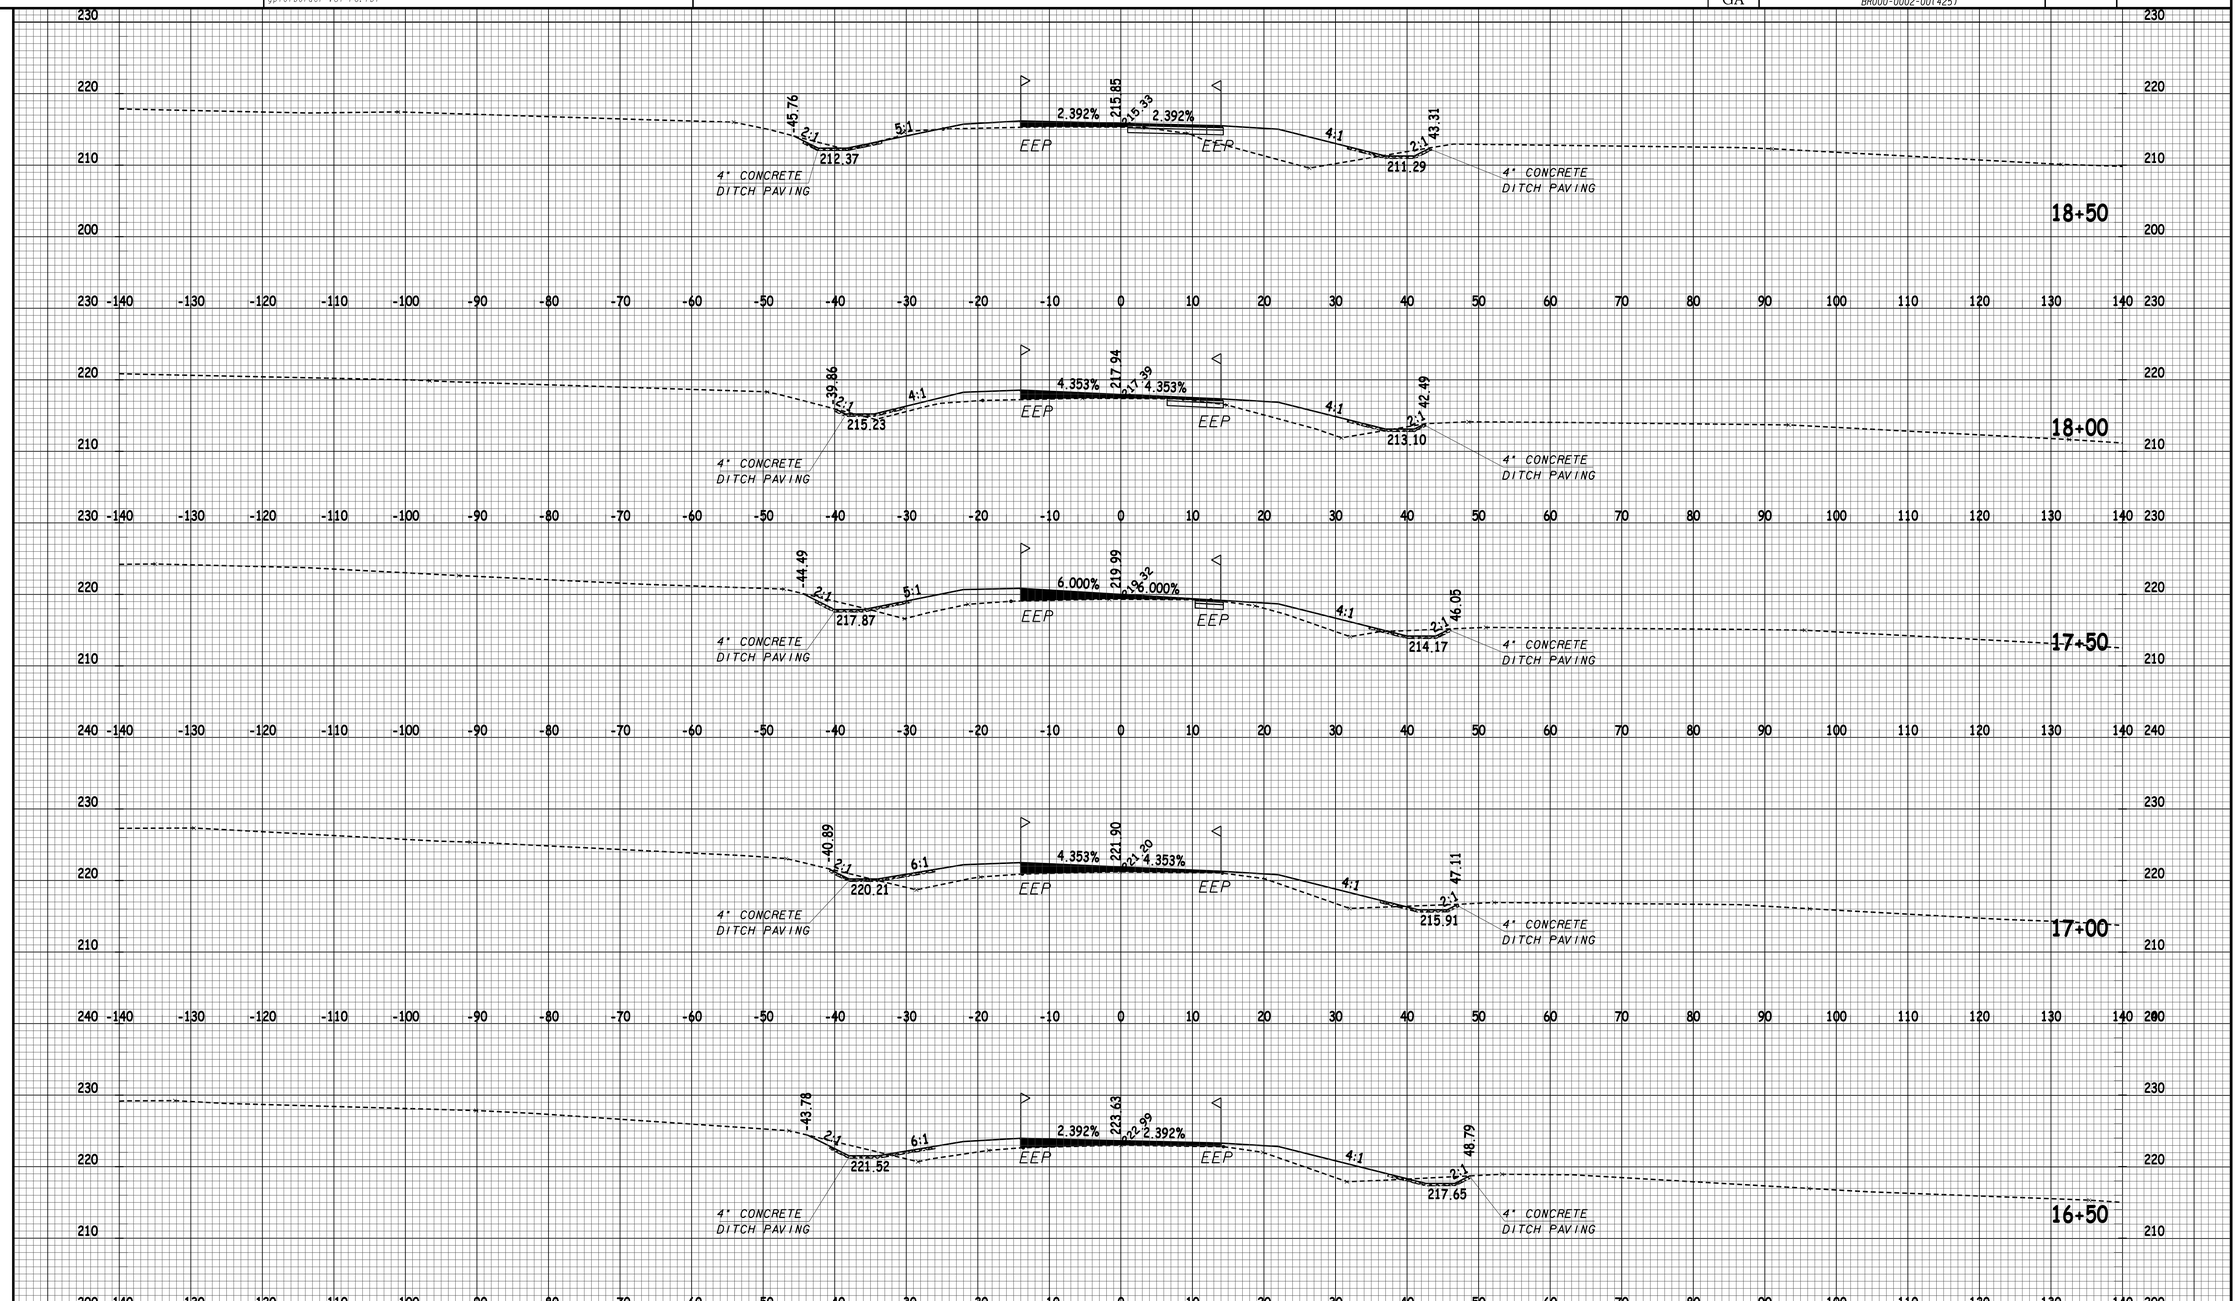

EDGE OF EXISTING PAVEMENT — EEP

PAVEMENT REMOVAL

GEORGIA
DEPARTMENT OF TRANSPORTATION

REVISION DATES

STATE OF GEORGIA
DEPARTMENT OF TRANSPORTATION

OFFICE: DISTRICT 5 ROAD DESIGN

CROSS SECTIONS

SR 31
TELFAIR COUNTY

DRAWING No. 23-002