6/26/2015 11:49:10 AM	GPLOT-V8	0002425_23-001.dgn	STATE	PROJECT NUMBER	SHEET NO.	TOTAL SHEETS
USER:ewingate	gplotborder-V8I-PO.tbl		GA	BR000-0002-00(425)		

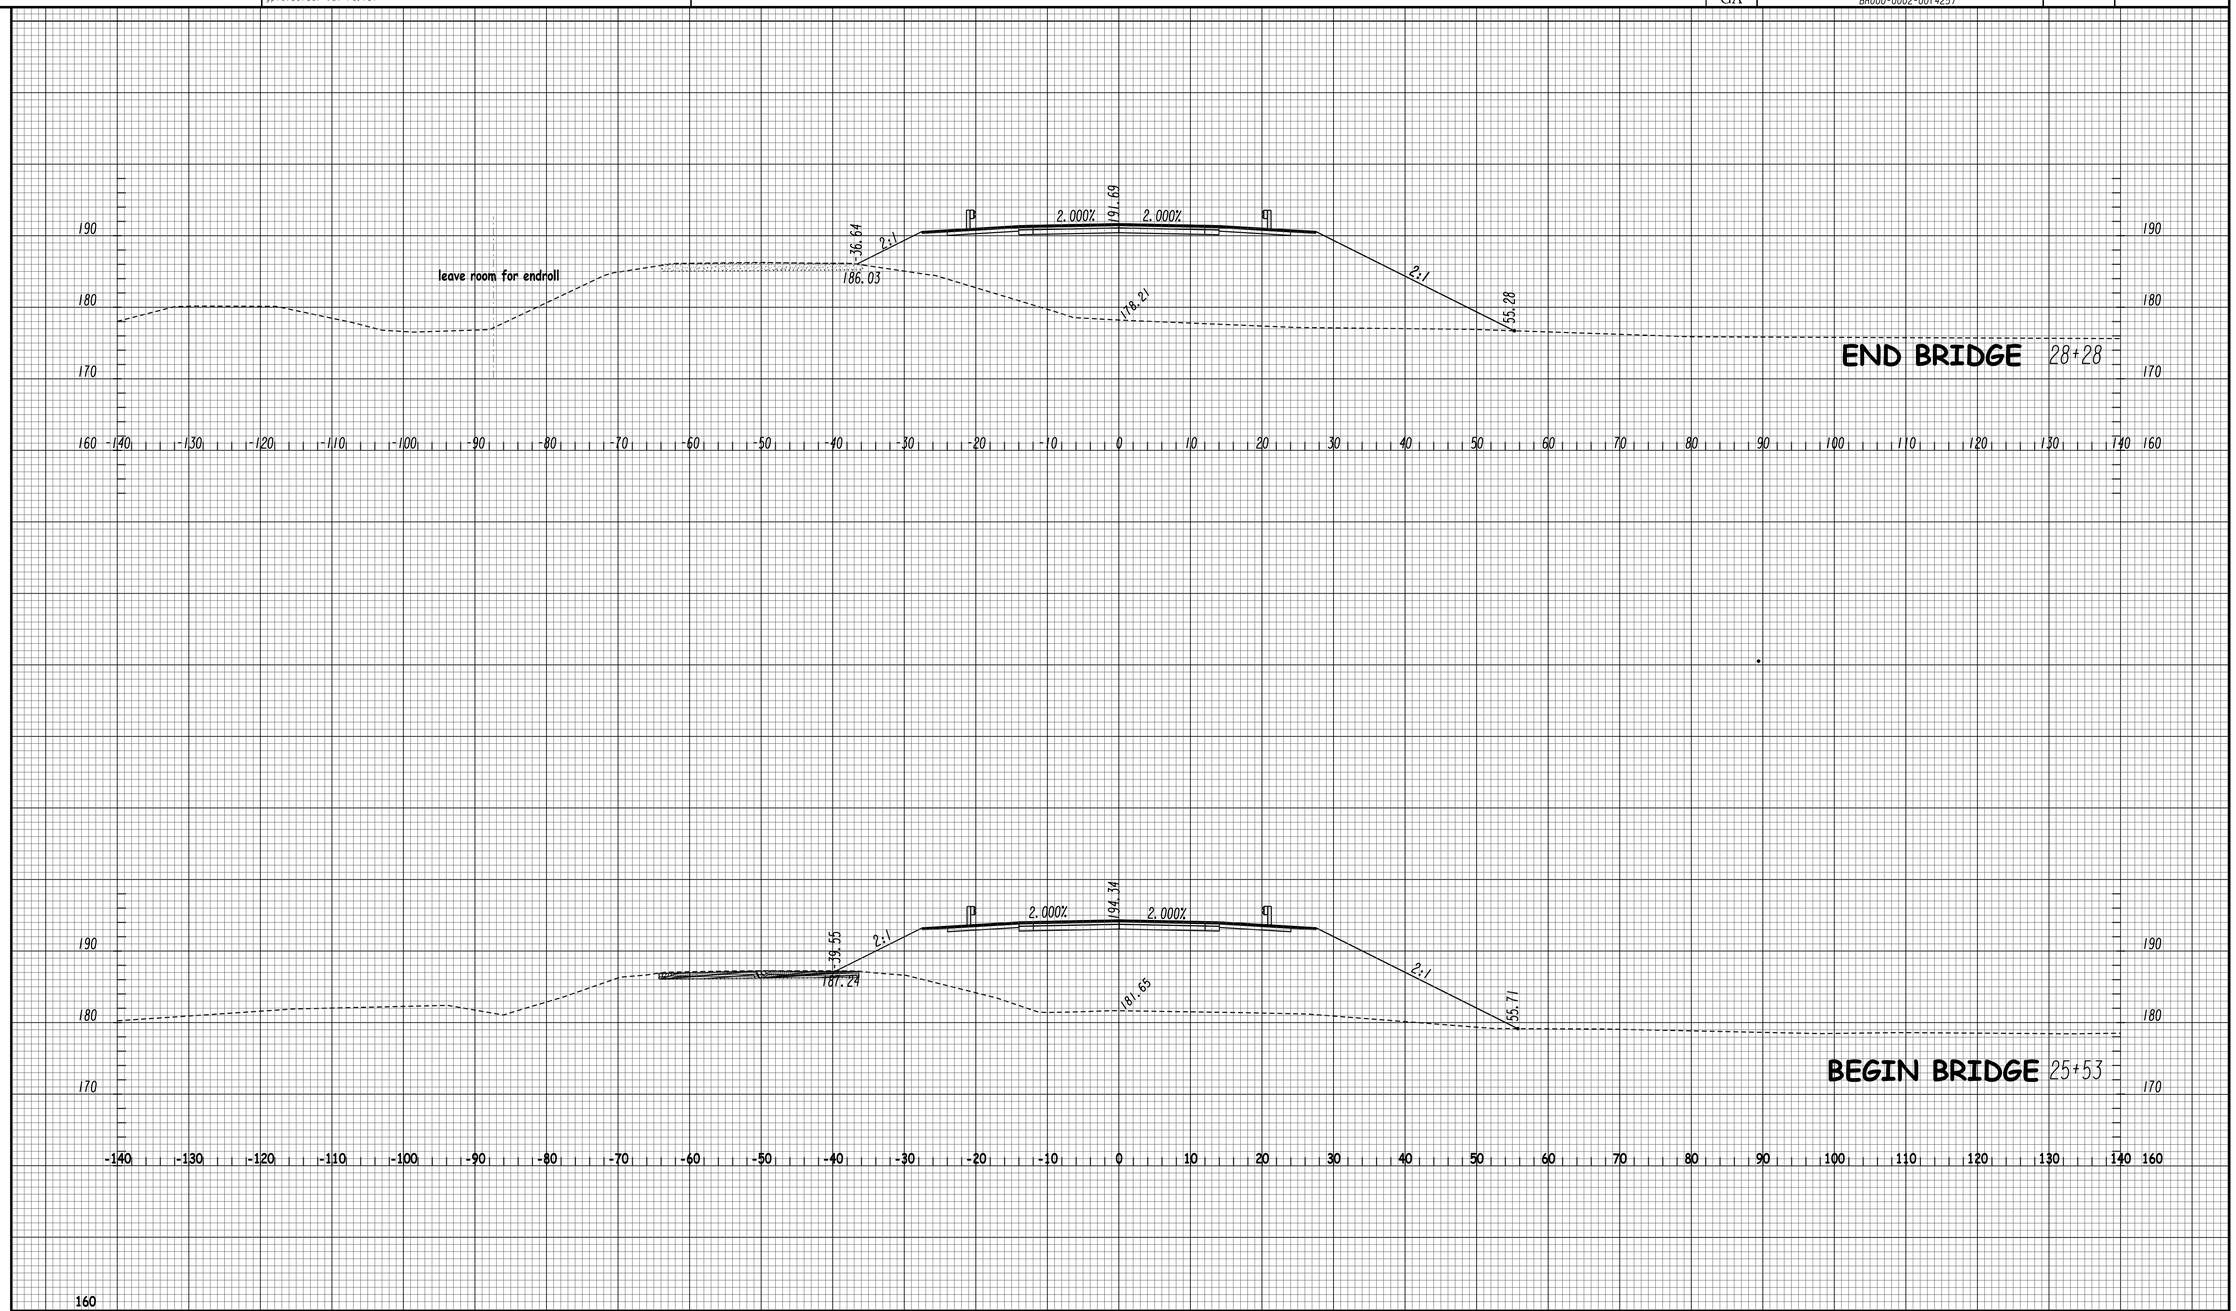

EDGE OF EXISTING PAVEMENT — EEP

PAVEMENT REMOVAL

GEORGIA
DEPARTMENT OF TRANSPORTATION

REVISION DATES		

STATE OF GEORGIA
DEPARTMENT OF TRANSPORTATION

OFFICE: DISTRICT 5 ROAD DESIGN

CROSS SECTIONS

SR 31
TELFAIR COUNTY

DRAWING No. 23-006

06/18/14 SUXSEW