3/4/2015 10:54:29 AM \\GDOT-DSN1\GOPLOT\QCF\d5_PDF_Out_mono_200dpi.qcf ttootle C:___PW Work\0002861 Supplemental FFPR\002861TY01_trt_03.prf

TYPICAL SECTION 5

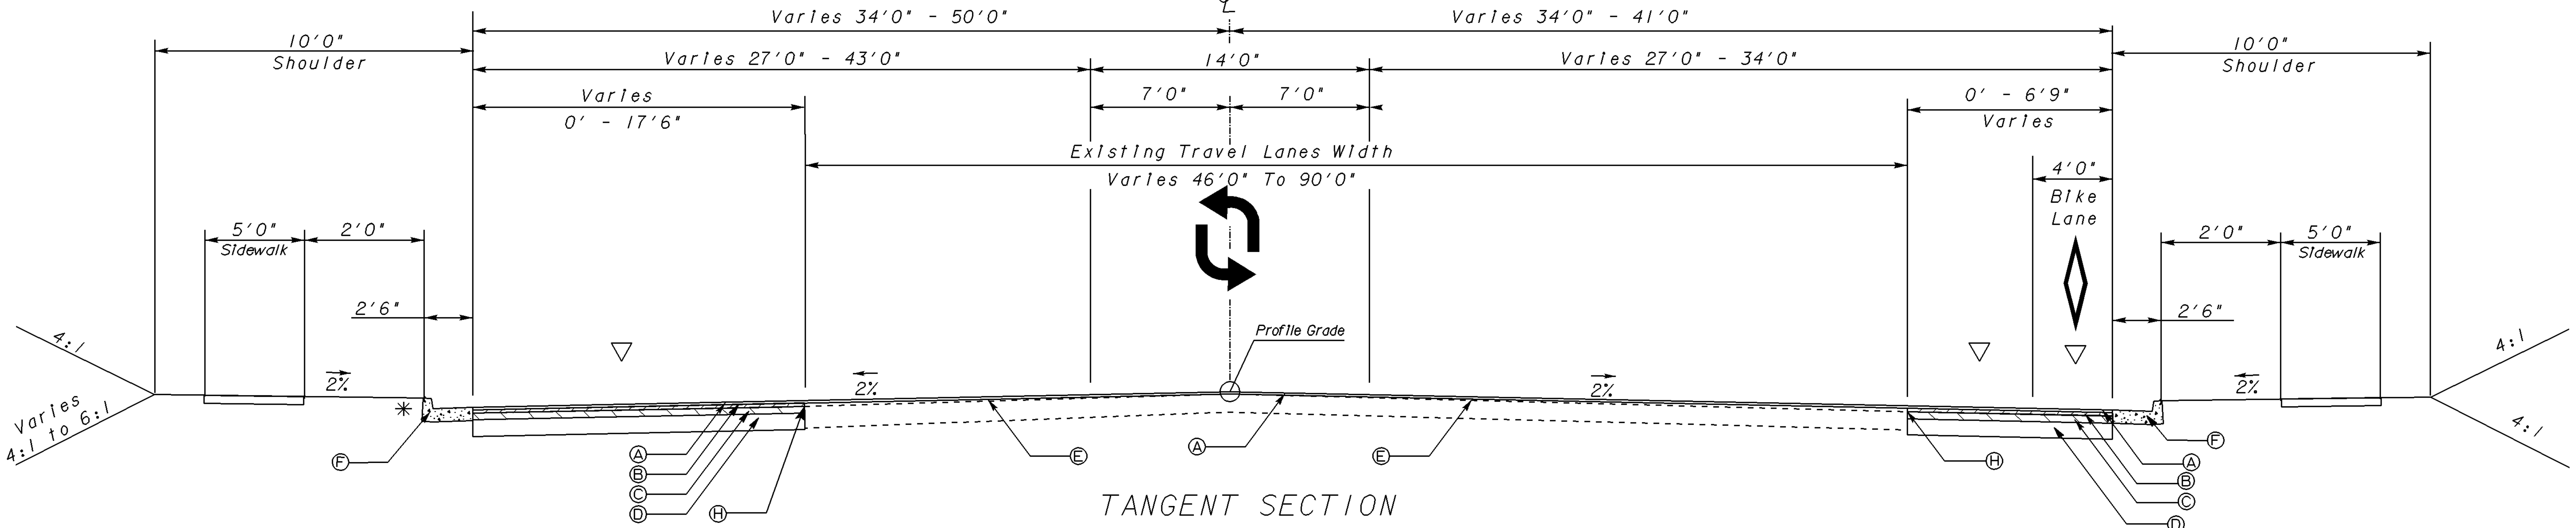

TANGENT SECTION
S.R. 40 / EAST KING STREET
STA 71+16.00 TO STA 77+43.19
Urban 4-Lane with 14' Flush Median
4' Bike Lane (Eastbound Only) &
10' Urban Shoulders
2 to 4 Symetrical
* SEE DETAIL 'A'

REQUIRED PAVEMENT
Ⓐ RECYCLED ASPH CONC 12.5 MM SP, GP 2 ONLY, INCL POLYMER-MODIFIED BITUM MATL & H LIME - (165 LB/SY)
Ⓑ RECYCLED ASPH CONC 19 MM SP, GP 1 OR 2, INCL BITUM MATL & H LIME - (220 LB/SY)
Ⓒ RECYCLED ASPH CONC 25 MM SP, GP 1 OR 2, INCL BITUM MATL & H LIME - (330 LB/SY)
Ⓓ GR AGGR BASE CRS, 10 INCH, INCL MATL
Ⓔ RECYCLED ASPH CONC LEVELING, INCL BITUM MATL & H LIME
Ⓕ CONCRETE CURB & GUTTER, 8 IN X 30 IN, TP 2
Ⓖ MILL ASPH CONC PVMT, VARIABLE DEPTH
Ⓗ PAVEMENT REINFORCEMENT FABRIC, 18 IN WIDTH
Ⓘ CONCRETE CURB & GUTTER, 8 IN X 30 IN, TP 7
Ⓙ GR AGGR BASE CRS, 6 INCH, INCL MATL
▽ PAY LIMITS FOR GRADED AGGREGATE BASE

TYPICAL SECTION 6

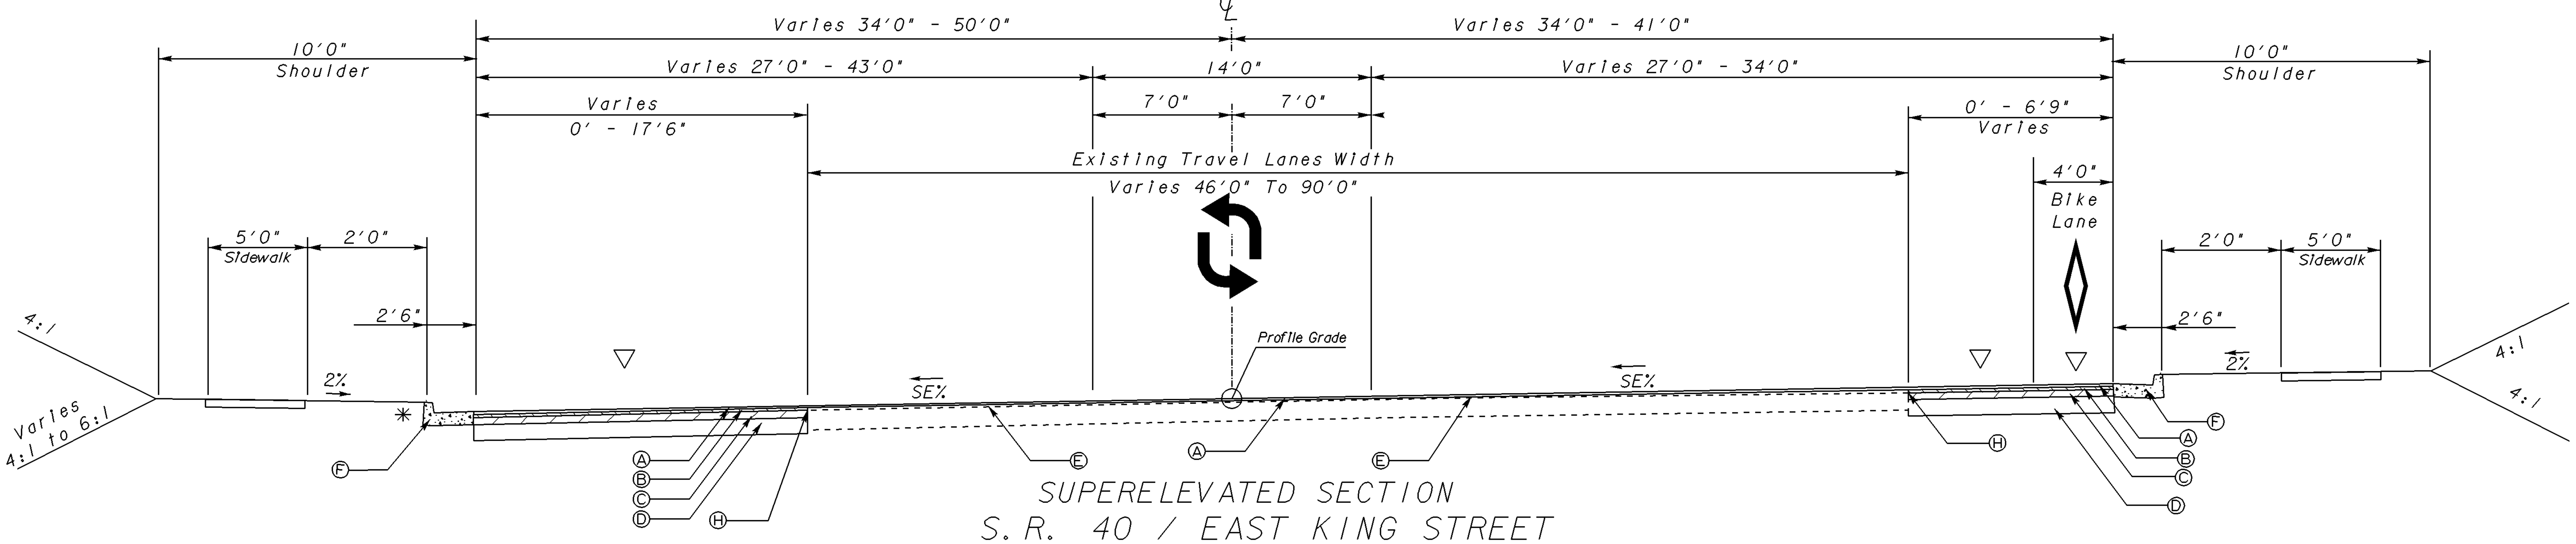

SUPERELEVATED SECTION
S.R. 40 / EAST KING STREET
SLOPE △ : SEE ROADWAY PLANS FOR SUPERELEVATION RATES AND TRANSITIONS
Urban 4-Lane 14' Flush Median
With Bike Lane (Eastbound Only)
* SEE DETAIL 'A'

PW_WORKDIR:dms70065\002861TOPO.DGN (RF8) ON= 1-48,50,52-56,58,60,62,63
PW_WORKDIR:dms70065\002861REQD.dgn (RF7) ON= 1-63
PW_WORKDIR:dms70065\002861PROP.DGN (RF6) ON= 2-8,10-63
PW_WORKDIR:dms70065\002861main.DGN (RF5) ON= 1-39,41-62
PW_WORKDIR:dms70065\002861LIMT.DGN (RF4) ON= 1-63
PW_WORKDIR:dms70065\002861DRNG.dgn (RF3) ON= 1-63
PW_WORKDIR:dms70065\002861A3.dgn (RF2) ON= 1-63
PW_WORKDIR:dms70065\002861A1.dgn (RF1) ON= 1,3,5,6,14,18,19,57,61,62
PW_WORKDIR:dms70065\002861TYPS.dgn (RF0) ON= 1-49,51-57,59-63
3/1/2007 GPLN

GEORGIA DEPARTMENT OF TRANSPORTATION

NOT TO SCALE

REVISION DATES

STATE OF GEORGIA
DEPARTMENT OF TRANSPORTATION
OFFICE: DISTRICT 5 ROAD DESIGN
TYPICAL SECTIONS
S.R. 40 / EAST KING ST.
CAMDEN COUNTY
DRAWING No. 05-003

3/4/2015 10:54:29 AM \\GDOT-DSN1\GOPLOT\QCF\d5_PDF_Out_mono_200dpi.qcf ttootle C:___PW Work\0002861 Supplemental FFPR\002861TY01_trt_03.prf D5-Jesup