3/3/2015 ttootle	Tue Mar 03 13:07:00 2015	C:\TMP\000\Gdot-2012.TBL	C:___PW Work\000286I Supplemental FFPR\00286ITR01.dgn	STATE GA	PROJECT NUMBER NHS00-0002-00(861)	SHEET NO.	TOTAL SHEETS

SHEET 1 OF 24

CAMDEN COUNTY
BUILD
WITH DEVELOPMENT

GEORGIA DEPARTMENT OF TRANSPORTATION
OFFICE OF PLANNING

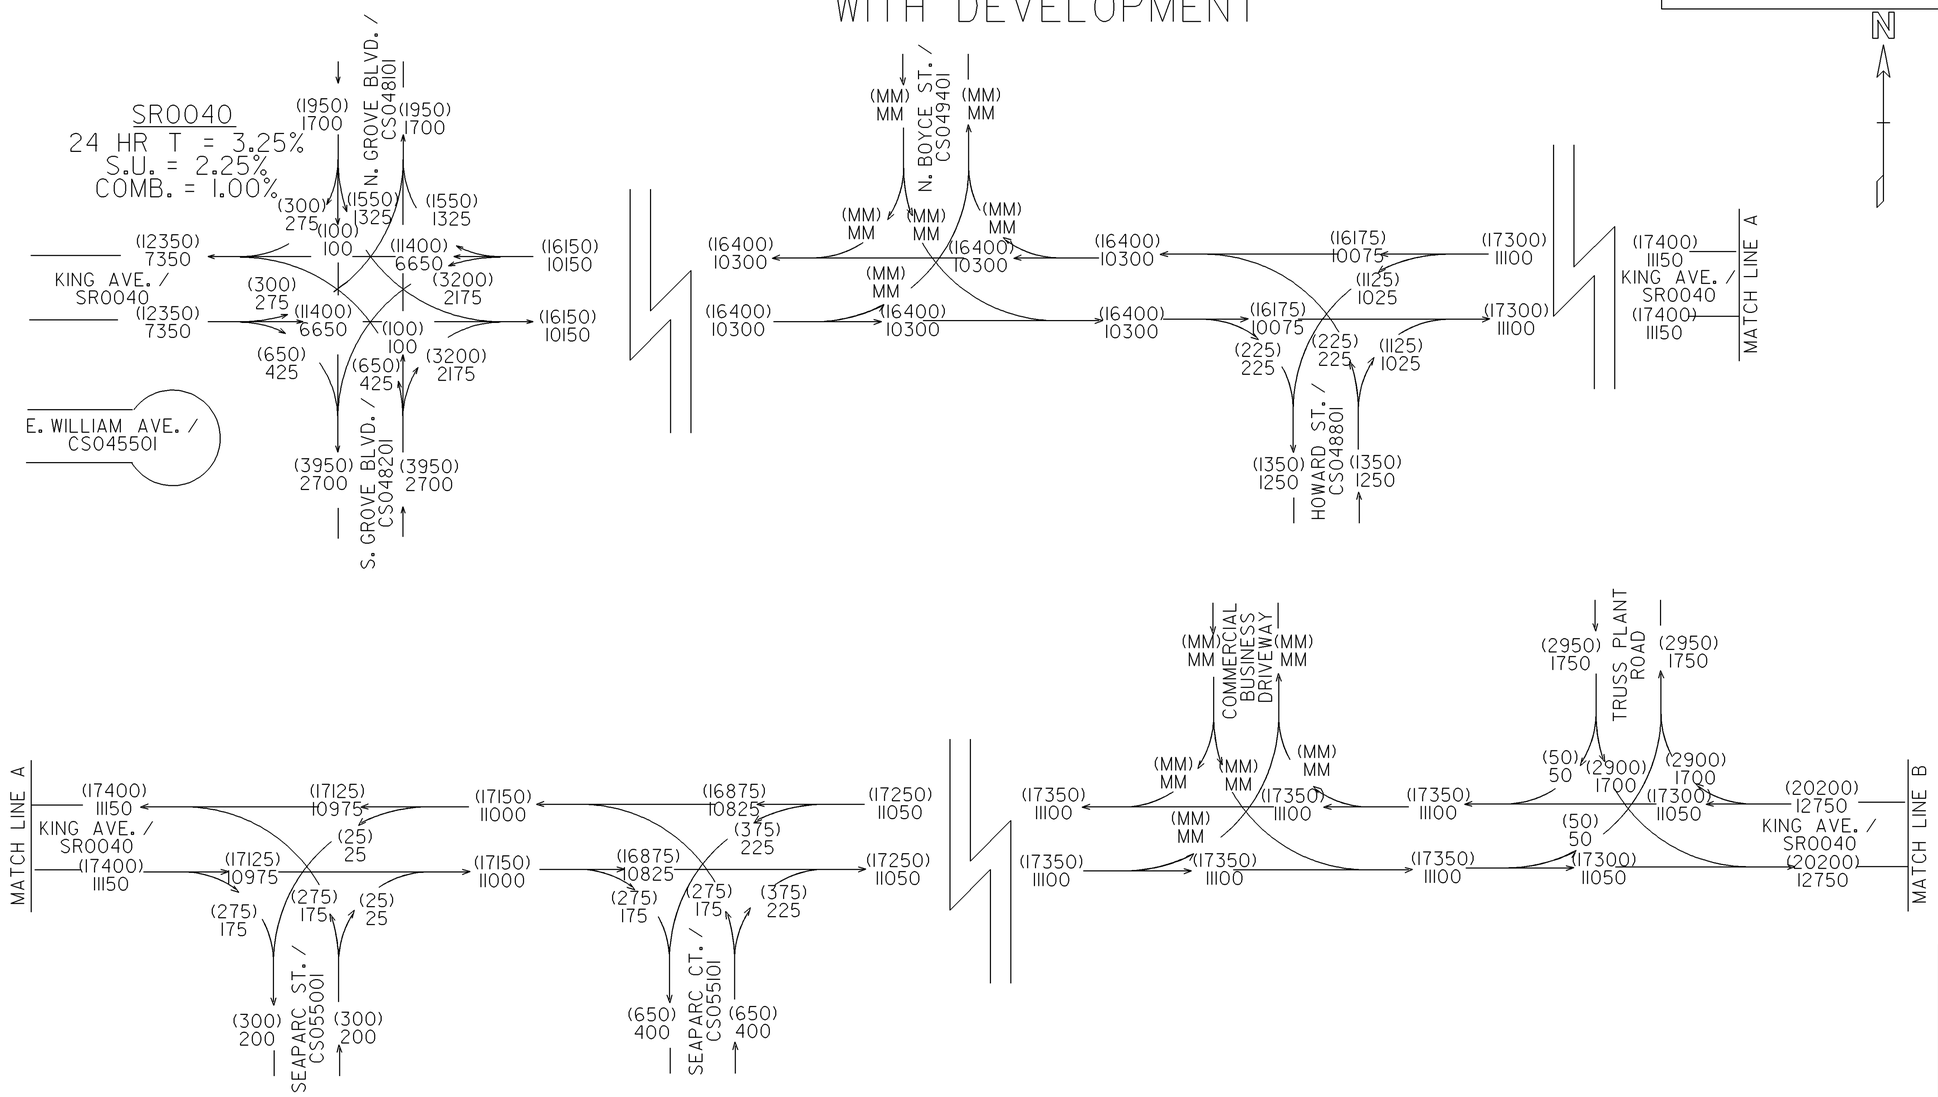

NHS00-0002-00(861)
P.I. # 000286I
CAMDEN COUNTY

SR 40 FM W OF CS481/ GROVE BLVD TO E OF PR 718/TRUSS PLANT

2038 ADT = (000)
2018 ADT = 000

LRW
01/15

1/5/2009 GPLN

GEORGIA
DEPARTMENT
OF
TRANSPORTATION

REVISION DATES		

STATE OF GEORGIA
DEPARTMENT OF TRANSPORTATION
OFFICE: DISTRICT 5 ROAD DESIGN

TRAFFIC DIAGRAM

S.R. 40 / EAST KING ST.
CAMDEN COUNTY

DRAWING No. 10-001