STATE	PROJECT NUMBER	SHEET NO.	TOTAL SHEETS
GA	NHS00-0002-00(861)		

SHEET 2 OF 24

CAMDEN COUNTY
BUILD
WITH DEVELOPMENT

GEORGIA DEPARTMENT OF TRANSPORTATION

OFFICE OF PLANNING

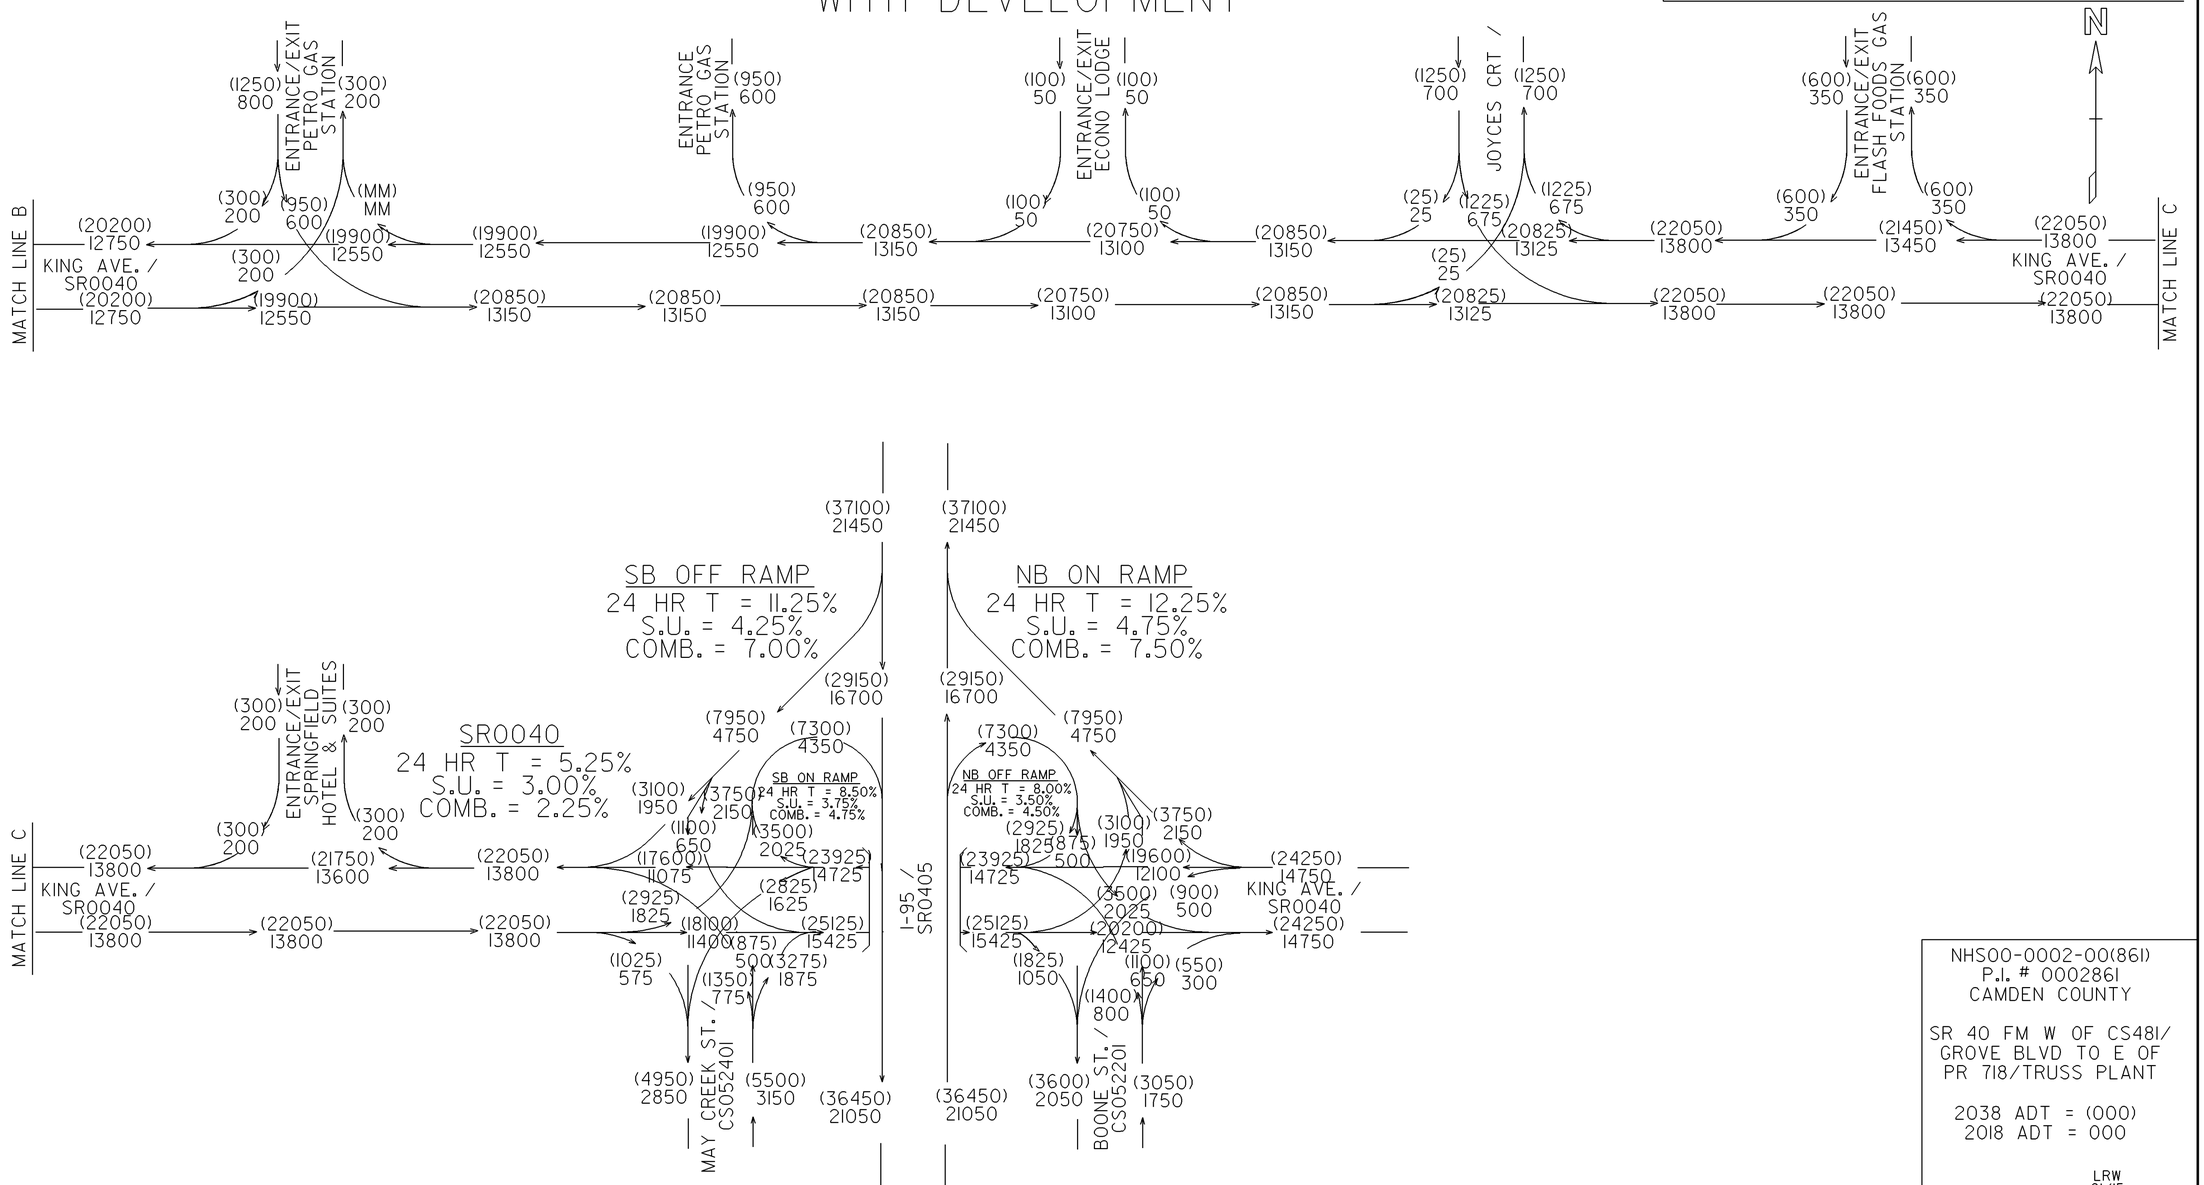

NHS00-0002-00(861)
P.I. # 0002861
CAMDEN COUNTY

SR 40 FM W OF CS481/
GROVE BLVD TO E OF
PR 718/TRUSS PLANT

2038 ADT = (000)
2018 ADT = 000

LRW
01/15

GEORGIA
DEPARTMENT
OF
TRANSPORTATION

REVISION DATES		

STATE OF GEORGIA
DEPARTMENT OF TRANSPORTATION

OFFICE: DISTRICT 5 ROAD DESIGN

TRAFFIC DIAGRAM

S.R. 40 / EAST KING ST.
CAMDEN COUNTY

DRAWING No.
10-002

1/5/2009 GPLN