SHEET 3 OF 24

GEORGIA DEPARTMENT OF TRANSPORTATION
OFFICE OF PLANNING

# CAMDEN COUNTY
# BUILD
# WITH DEVELOPMENT

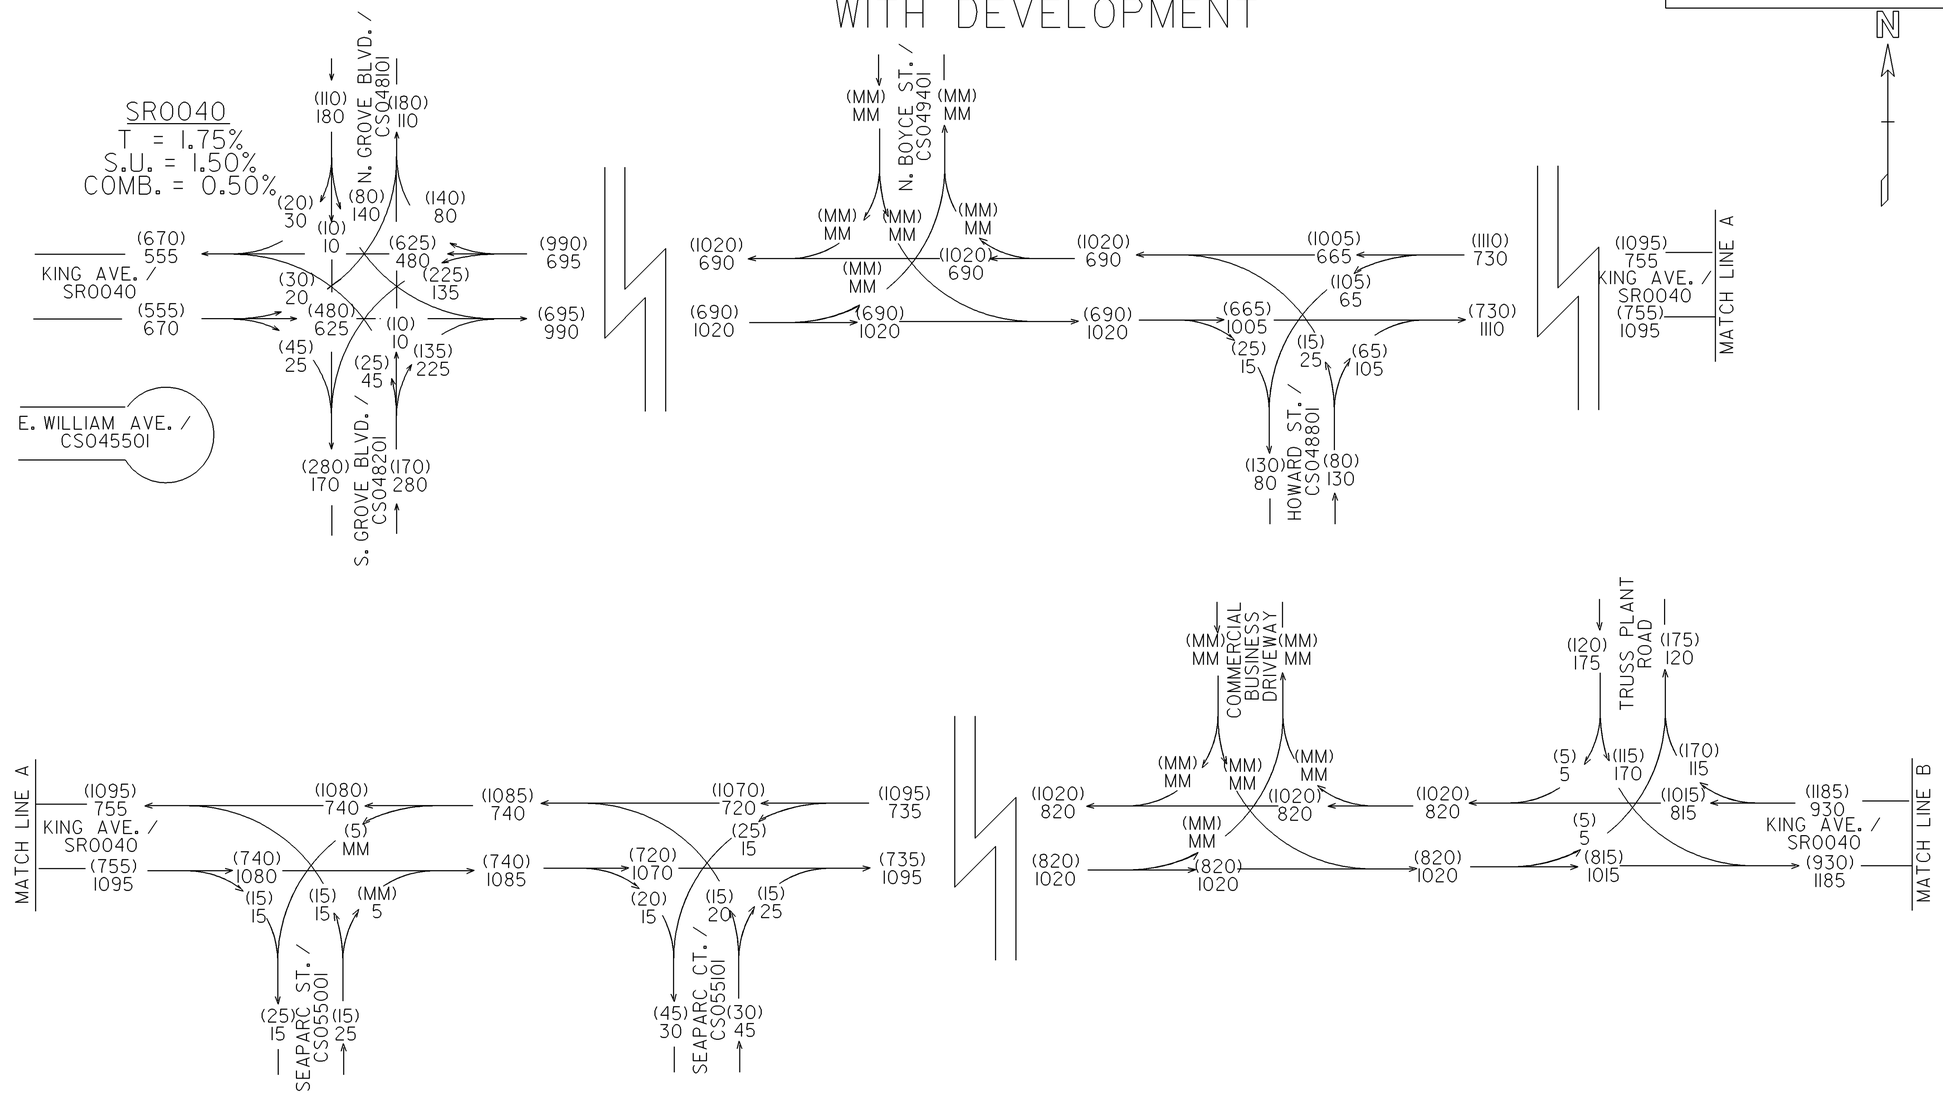


NHS00-0002-00(861)
P.I. # 0002861
CAMDEN COUNTY

SR 40 FM W OF CS481/
GROVE BLVD TO E OF
PR 718/TRUSS PLANT

2018 PM DHV = (000)
2018 AM DHV = 000

LRW
01/15

GEORGIA
DEPARTMENT
OF
TRANSPORTATION

| REVISION DATES | | |
|---|---|---|
| | | |

STATE OF GEORGIA
DEPARTMENT OF TRANSPORTATION
OFFICE: DISTRICT 5 ROAD DESIGN

**TRAFFIC DIAGRAM**

S.R. 40 / EAST KING ST.
CAMDEN COUNTY

DRAWING No. 10-003

1/5/2009 GPLN