3/3/2015 ttootle	Tue Mar 03 13:05:54 2015 C:\TMP\000\Gdot-2012.TBL	C:___PW Work\0002861 Supplemental FFPR\00286ITR01.dgn	STATE GA	PROJECT NUMBER NHS00-0002-00(861)	SHEET NO.	TOTAL SHEETS

SHEET 4 OF 24

GEORGIA DEPARTMENT OF TRANSPORTATION

OFFICE OF PLANNING

CAMDEN COUNTY BUILD WITH DEVELOPMENT

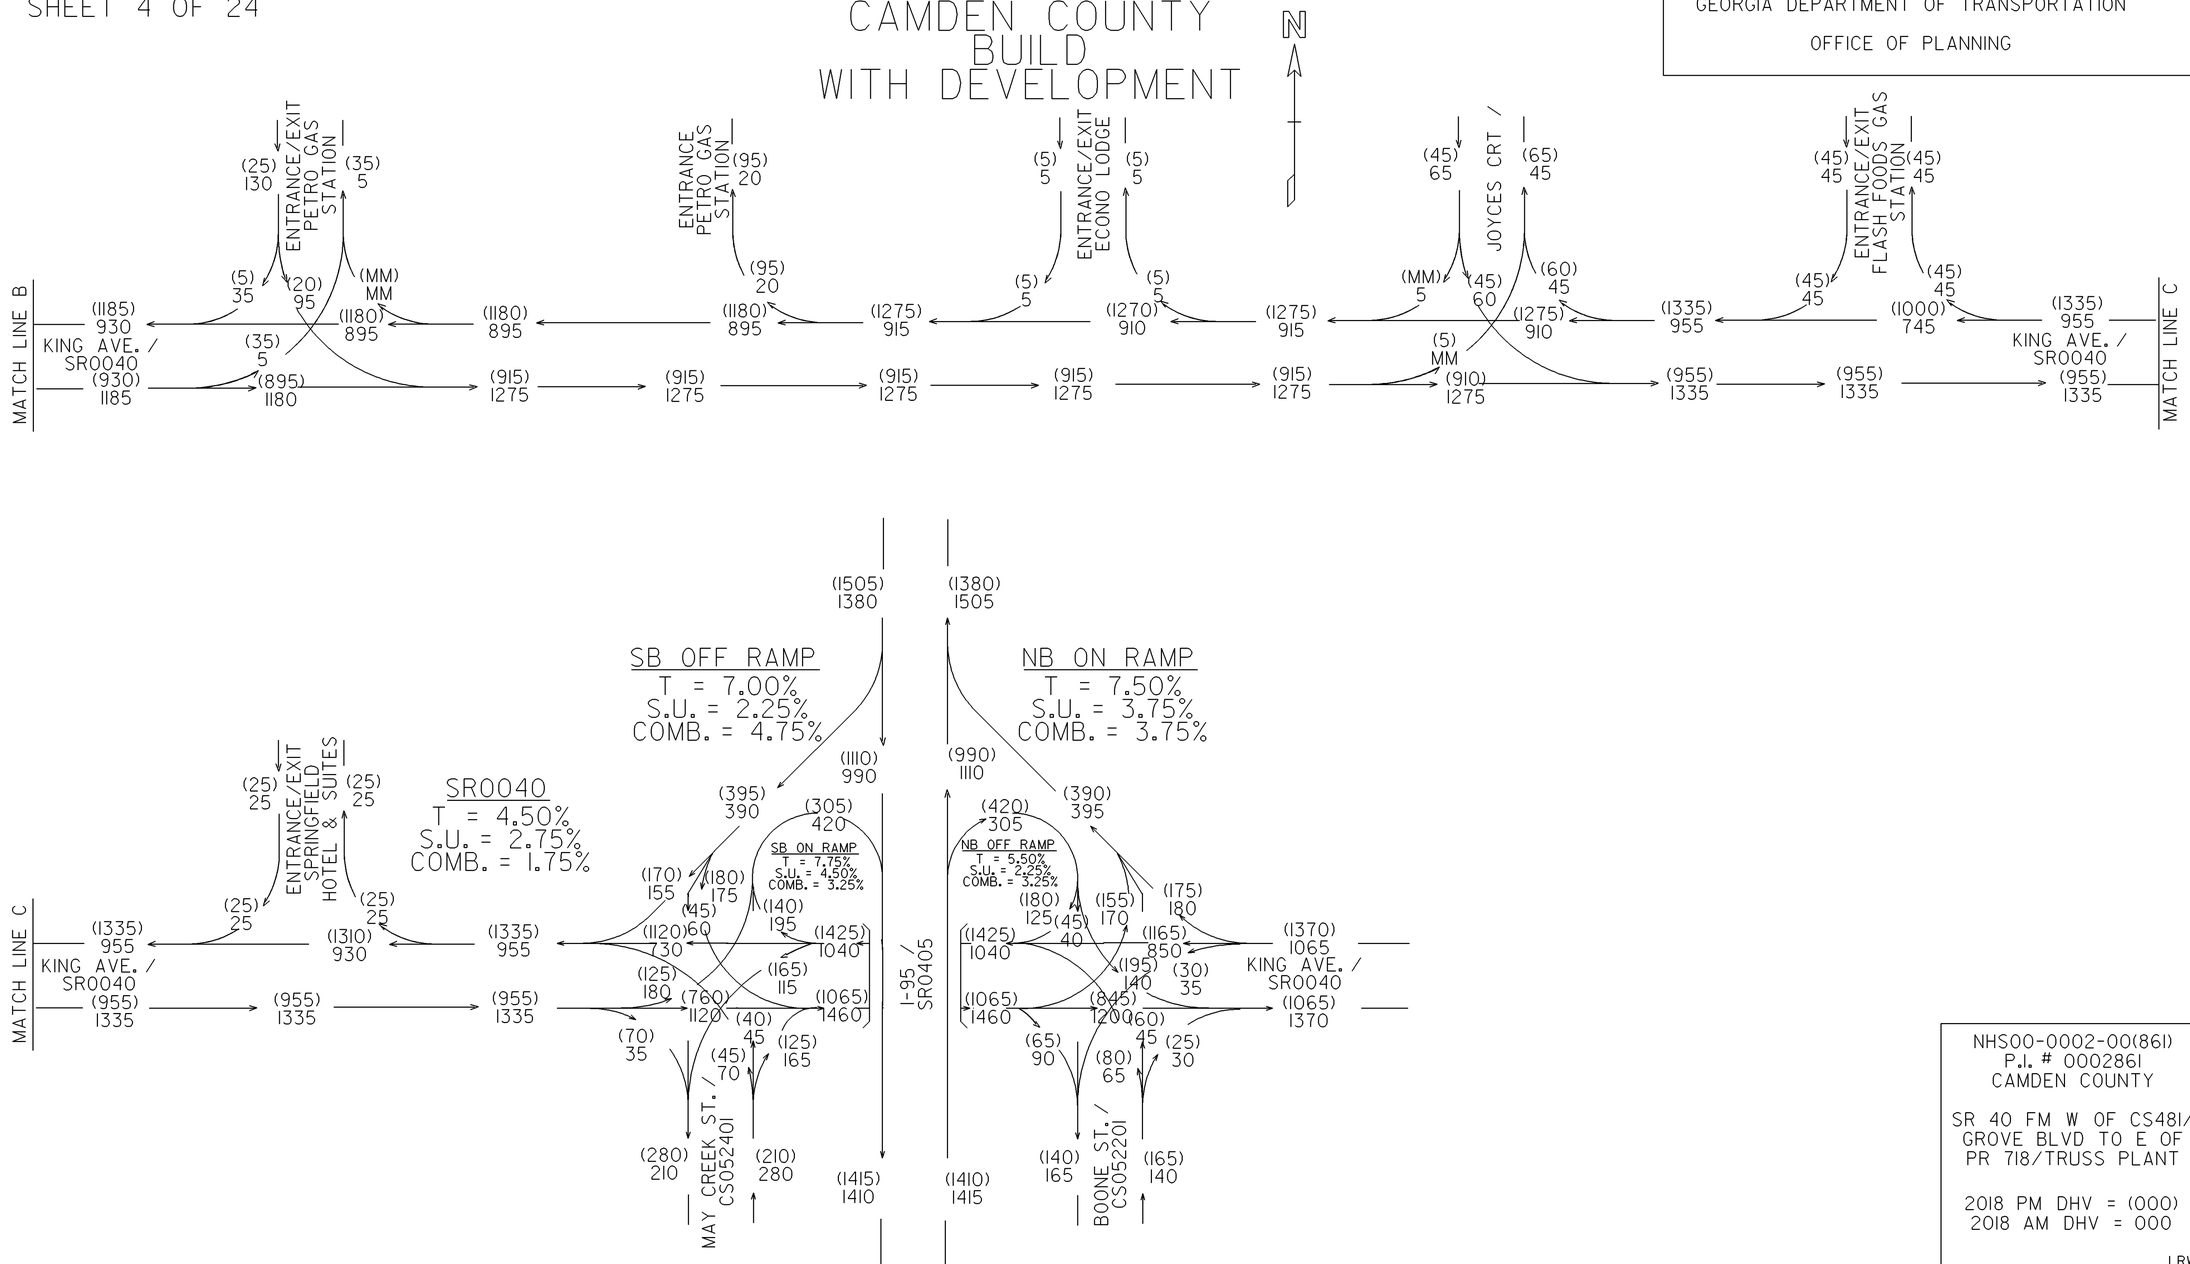

NHS00-0002-00(861)
P.I. # 0002861
CAMDEN COUNTY

SR 40 FM W OF CS481/ GROVE BLVD TO E OF PR 718/TRUSS PLANT

2018 PM DHV = (000)
2018 AM DHV = 000

LRW
01/15

GEORGIA DEPARTMENT OF TRANSPORTATION

REVISION DATES		

STATE OF GEORGIA
DEPARTMENT OF TRANSPORTATION

OFFICE: DISTRICT 5 ROAD DESIGN

TRAFFIC DIAGRAM

S.R. 40 / EAST KING ST.
CAMDEN COUNTY

DRAWING No. 10-004

1/5/2009 GPLN