SHEET 6 OF 24

CAMDEN COUNTY BUILD WITH DEVELOPMENT

GEORGIA DEPARTMENT OF TRANSPORTATION

OFFICE OF PLANNING

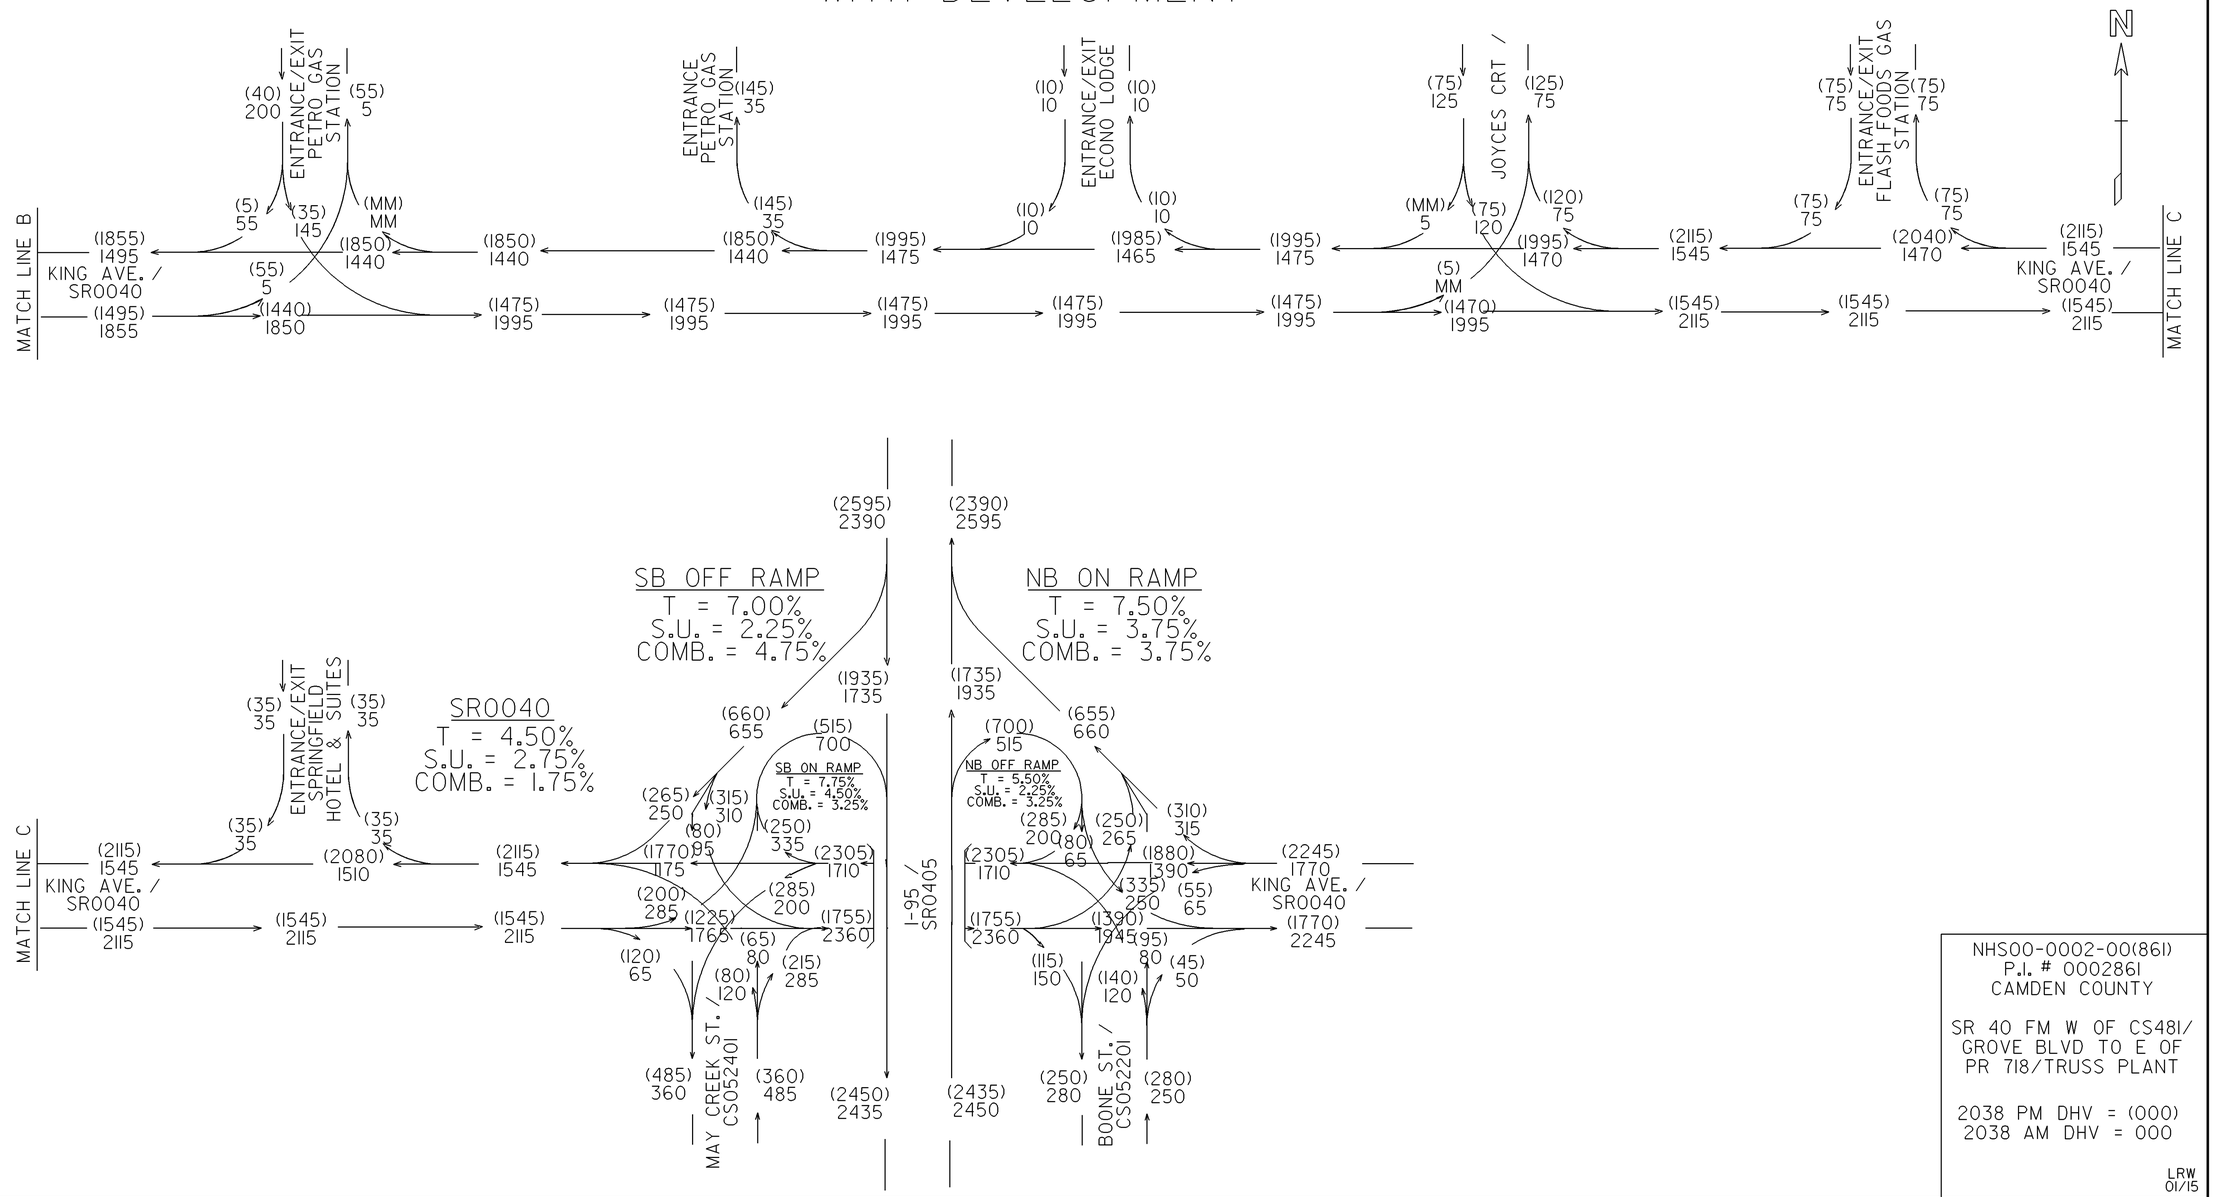

NHS00-0002-00(861)
P.I. # 0002861
CAMDEN COUNTY

SR 40 FM W OF CS481/ GROVE BLVD TO E OF PR 718/TRUSS PLANT

2038 PM DHV = (000)
2038 AM DHV = 000

LRW
01/15

GEORGIA DEPARTMENT OF TRANSPORTATION

REVISION DATES		

STATE OF GEORGIA
DEPARTMENT OF TRANSPORTATION

OFFICE: DISTRICT 5 ROAD DESIGN

TRAFFIC DIAGRAM

S.R. 40 / EAST KING ST.
CAMDEN COUNTY

DRAWING No. 10-006

1/5/2009 GPLN