1/5/2016 8:11:38 AM
USER:bmorden

GPLOT-V8
gplotborder-V8I-PO - UTLE.tbl

F:\GDOT Pedestrian Upgrades Task Order # 26 - 13318\DGN\0006463_24-002.dgn

GDOT

P. I. No.
0006463

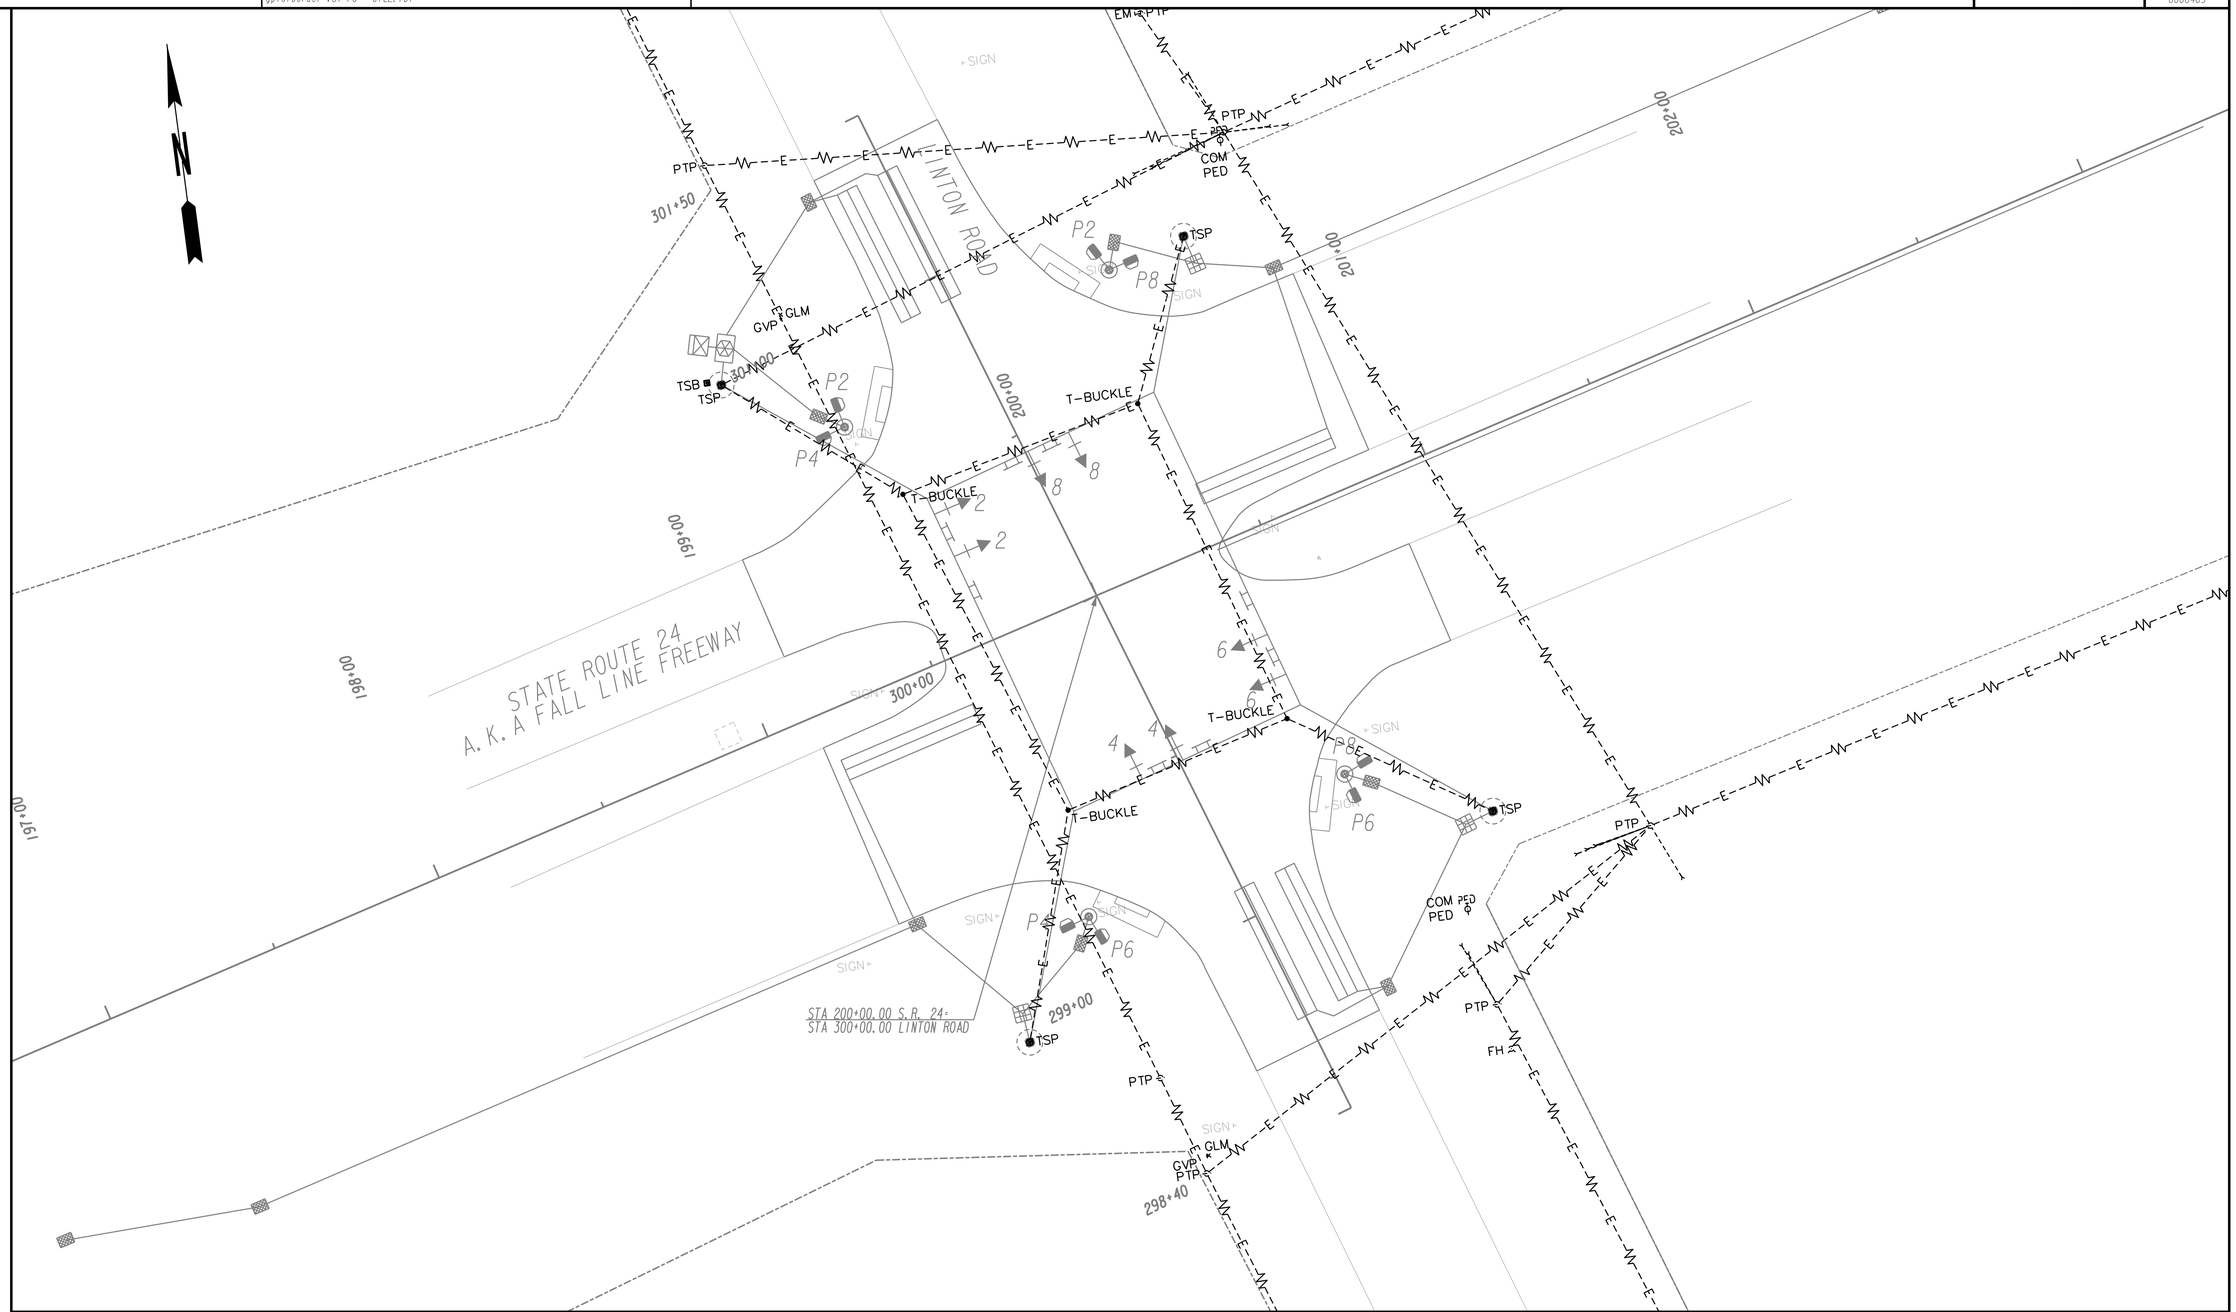

PROPERTY AND EXISTING R/W LINE
REQUIRED R/W LINE
CONSTRUCTION LIMITS
EASEMENT FOR CONSTR & MAINTENANCE OF SLOPES
EASEMENT FOR CONSTR OF SLOPES
EASEMENT FOR CONSTR OF DRIVES

BEGIN LIMIT OF ACCESS.....BLA
END LIMIT OF ACCESS.....ELA
LIMIT OF ACCESS
REQ'D R/W & LIMIT OF ACCESS
ORANGE BARRIER FENCE
ESA - ENV. SENSITIVE AREA (SEE ERIT TABLE)

Clark Patterson Lee
DESIGN PROFESSIONALS
350 TOWN CENTER AVE, SUITE 201
SUWANEE, GEORGIA 30024
TEL (800) 274-9000
FAX (770) 831-9243
www.clarkpatterson.com>>

SCALE IN FEET
0 20 40 80

REVISION DATES

UTILITY PLANS

INT#2: SR 24(FLF) AT LINTON ROAD
CITY OF SANDERSVILLE-WASHINGTON CO.

CHECKED:		DATE:	
BACKCHECKED:		DATE:	
CORRECTED:		DATE:	
VERIFIED:		DATE:	

DRAWING No.
24-002

7/31/2015 GPLN