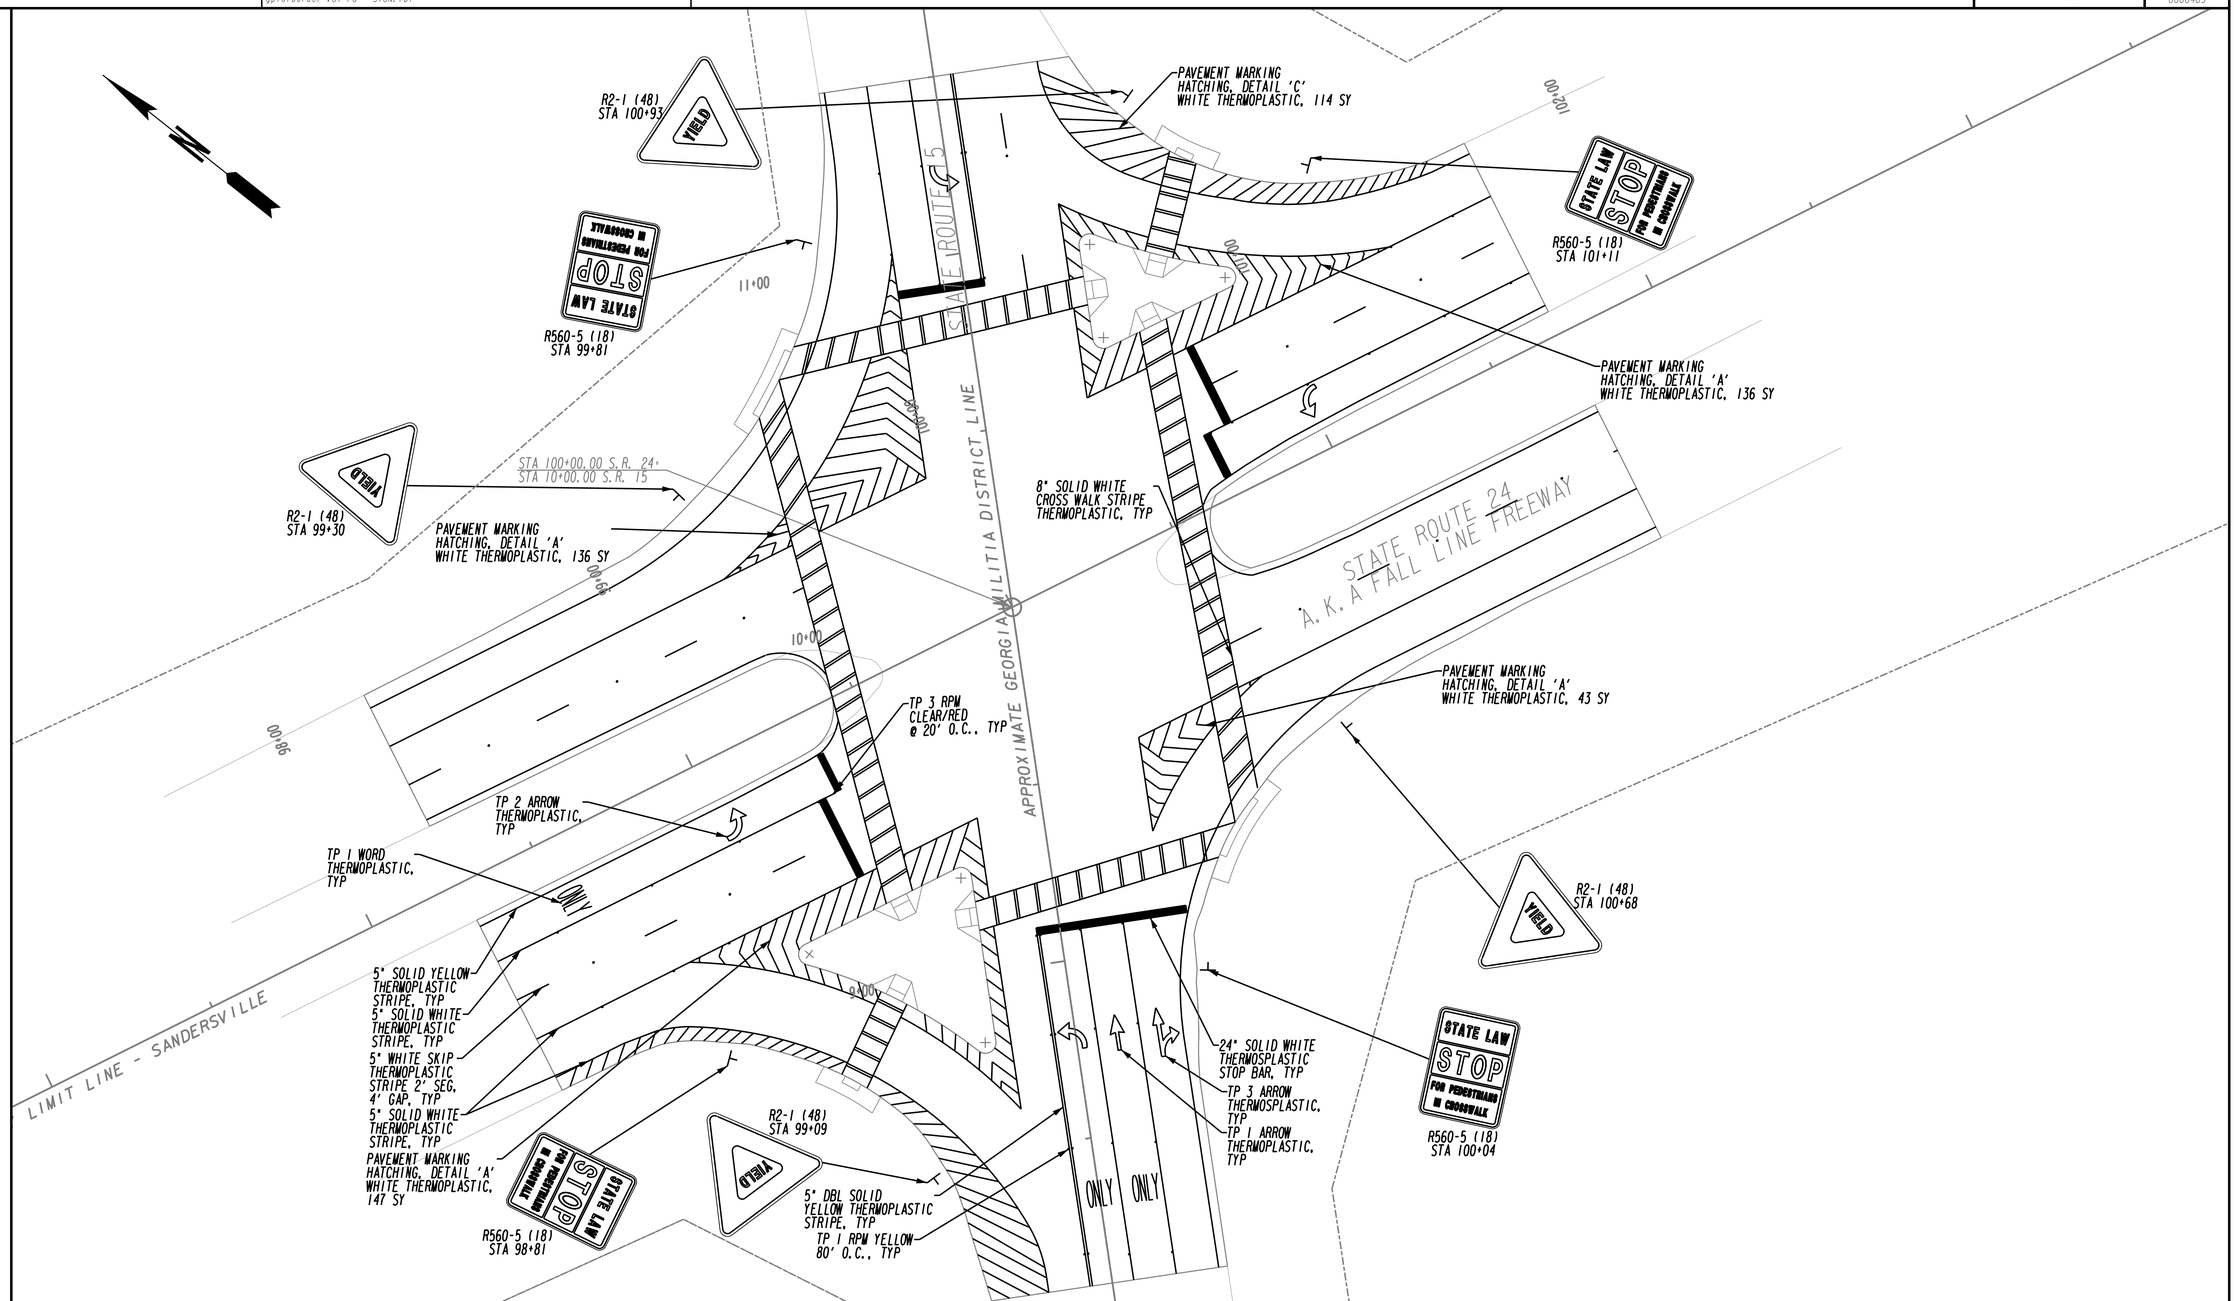

PROPERTY AND EXISTING R/W LINE	
REQUIRED R/W LINE	
CONSTRUCTION LIMITS	
EASEMENT FOR CONSTR & MAINTENANCE OF SLOPES	
EASEMENT FOR CONSTR OF SLOPES	
EASEMENT FOR CONSTR OF DRIVES	

BEGIN LIMIT OF ACCESS	BLA
END LIMIT OF ACCESS	ELA
LIMIT OF ACCESS	
REQ'D R/W & LIMIT OF ACCESS	
ORANGE BARRIER FENCE	
ESA - ENV. SENSITIVE AREA (SEE ERIT TABLE)	

Clark Patterson Lee
DESIGN PROFESSIONALS
350 TOWN CENTER AVE, SUITE 201
SUWANEE, GEORGIA 30024
TEL (800) 274-9000
FAX (770) 831-9243
www.clarkpatterson.com>>

SCALE IN FEET
0 20 40 80

REVISION DATES

SIGNING AND MARKING PLANS

INT#1: SR 15 AT SR 24(FLF)

CITY OF SANDERSVILLE-WASHINGTON CO.

CHECKED:		DATE:		DRAWING No.
BACKCHECKED:		DATE:		26-001
CORRECTED:		DATE:		
VERIFIED:		DATE:		